F.A. PROJ. No. BRSTP-0301(25)

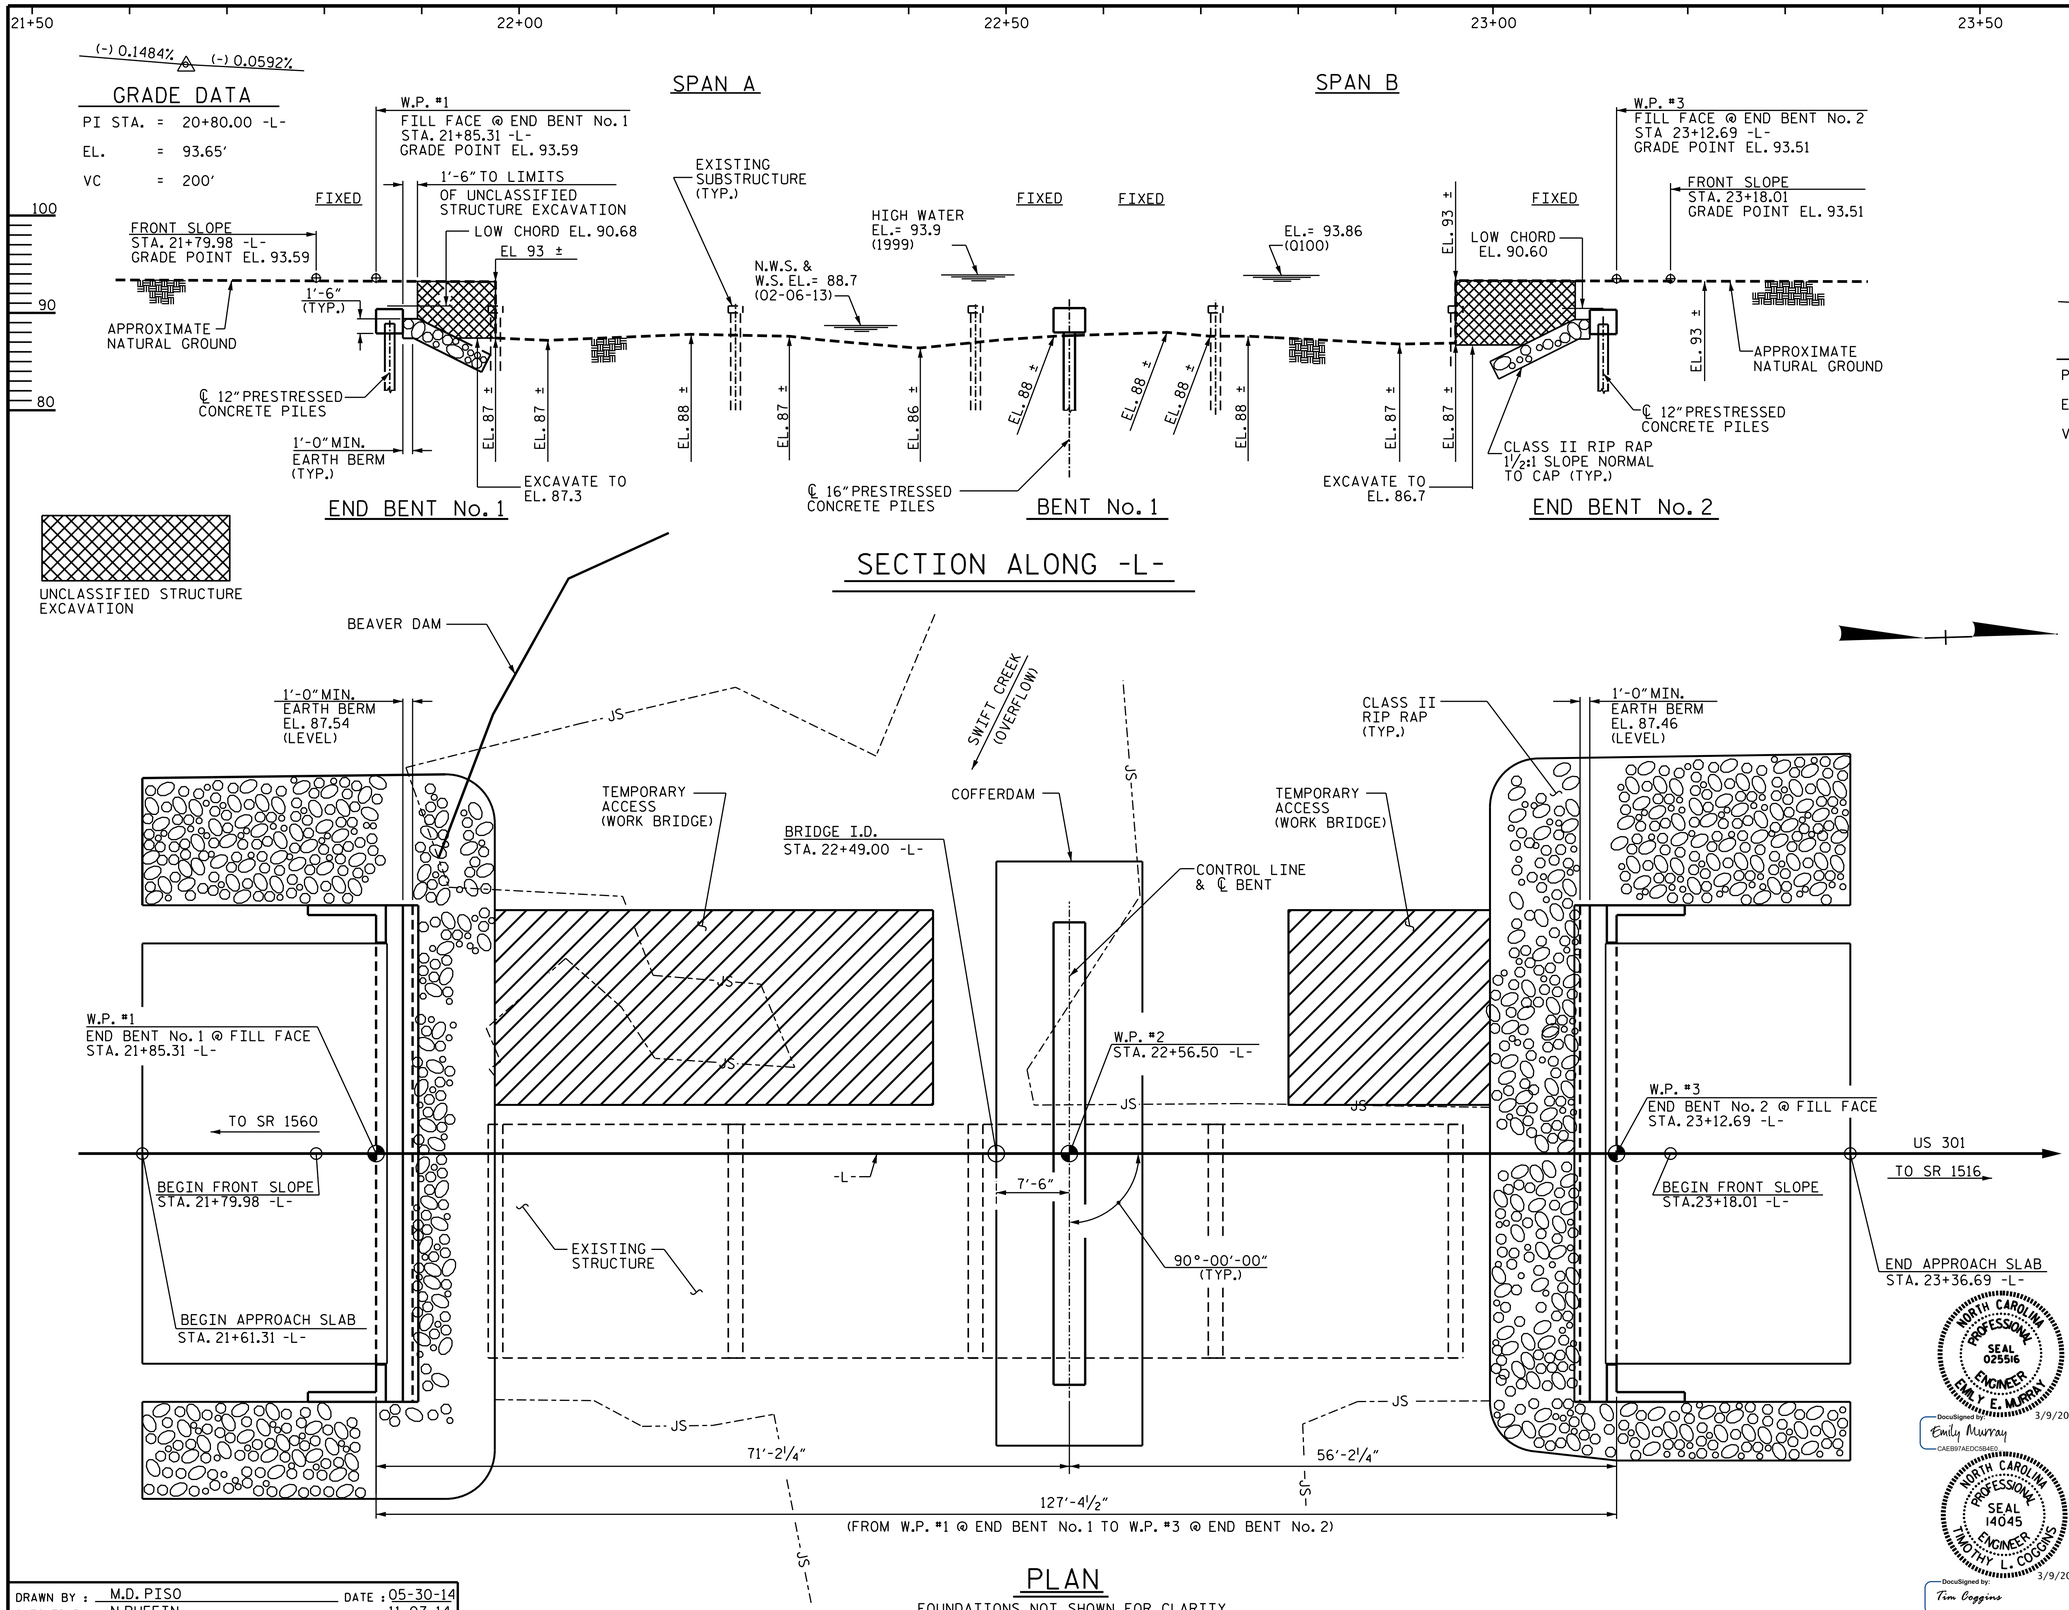

I HEREBY CERTIFY THESE PLANS ARE THE AS-BUILT PLANS

PROJECT NO. B-5124

NASH COUNTY

STATION: 22+49.00 -L-

SHEET 1 OF 3

REPLACES BRIDGE #85

NORTH CAROLINA PROFESSIONAL SEAL 025516 ENGINEER EMILY E. MURRAY

DocuSigned by: Emily Murray CAEB97AEDC5B4E8... 3/9/2015

NORTH CAROLINA PROFESSIONAL SEAL 14045 ENGINEER TIMOTHY L. COGGINS

DocuSigned by: Tim Coggins DEFD4A8D48FA47B... 3/9/2015

STATE OF NORTH CAROLINA
DEPARTMENT OF TRANSPORTATION
RALEIGH

GENERAL DRAWING

FOR BRIDGE OVER SWIFT CREEK OVERFLOW ON US 301 BETWEEN SR 1560 & SR 1516

REVISIONS						SHEET NO.
NO.	BY:	DATE:	NO.	BY:	DATE:	S-1
1			3			TOTAL SHEETS
2			4			71

STR. #1

DRAWN BY : M.D. PISO DATE : 05-30-14
CHECKED BY : N.RUFFIN DATE : 11-07-14
DESIGN ENGINEER OF RECORD: K.P.SEDAI DATE : 01-05-15

06-MAR-2015 14:47
R:\Structures\FinalPlans\DocuSign Setup\401_005_B-5124_SMU_S1-0.dgn
nruffin