F.A. PROJ. No. BRSTP-0301(25)

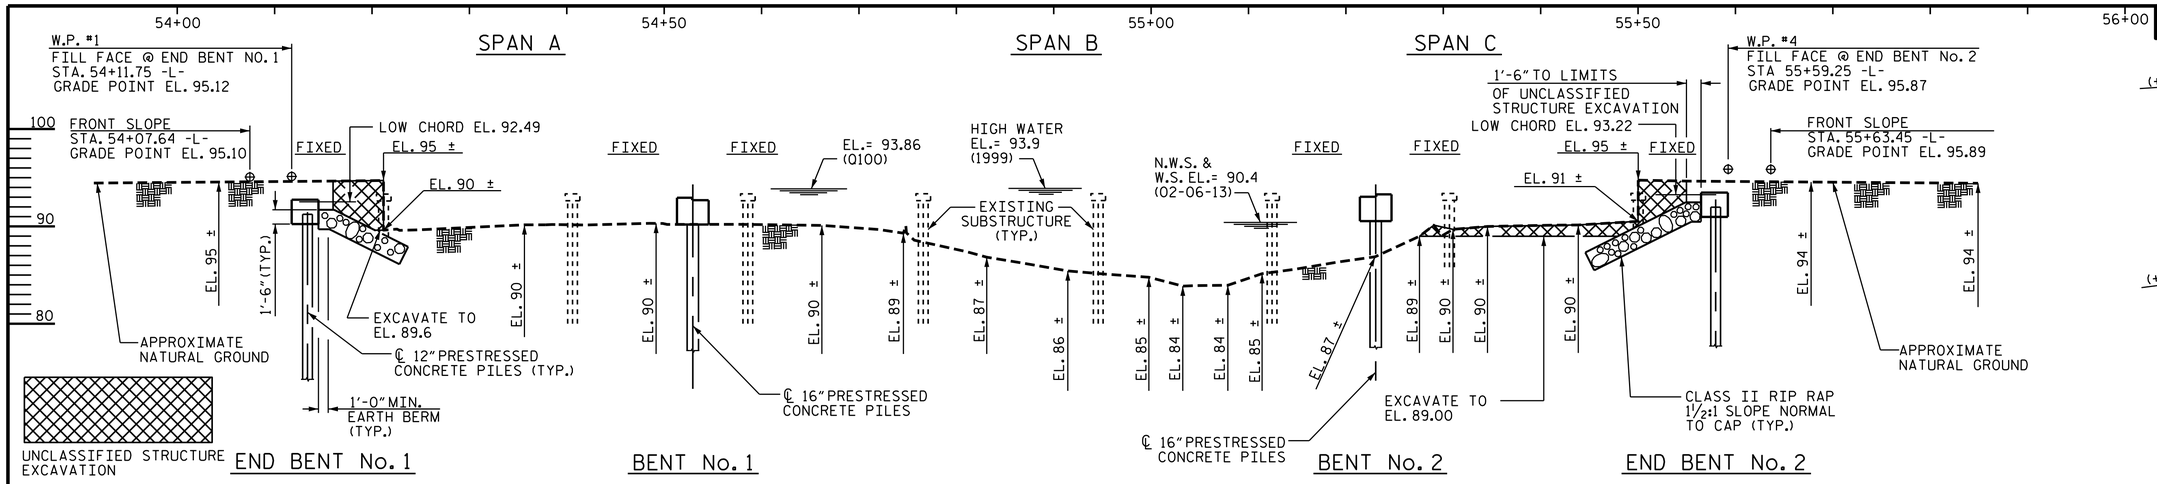

SECTION ALONG -L-

(+) 0.1825% (+) 0.5054%

GRADE DATA

PI STA. = 52+35.00 -L-

EL. = 94.23'

V.C. = 200'

(+) 0.5054% (+) 2.3613%

GRADE DATA

PI STA. = 57+00.00 -L-

EL. = 96.58'

V.C. = 220'

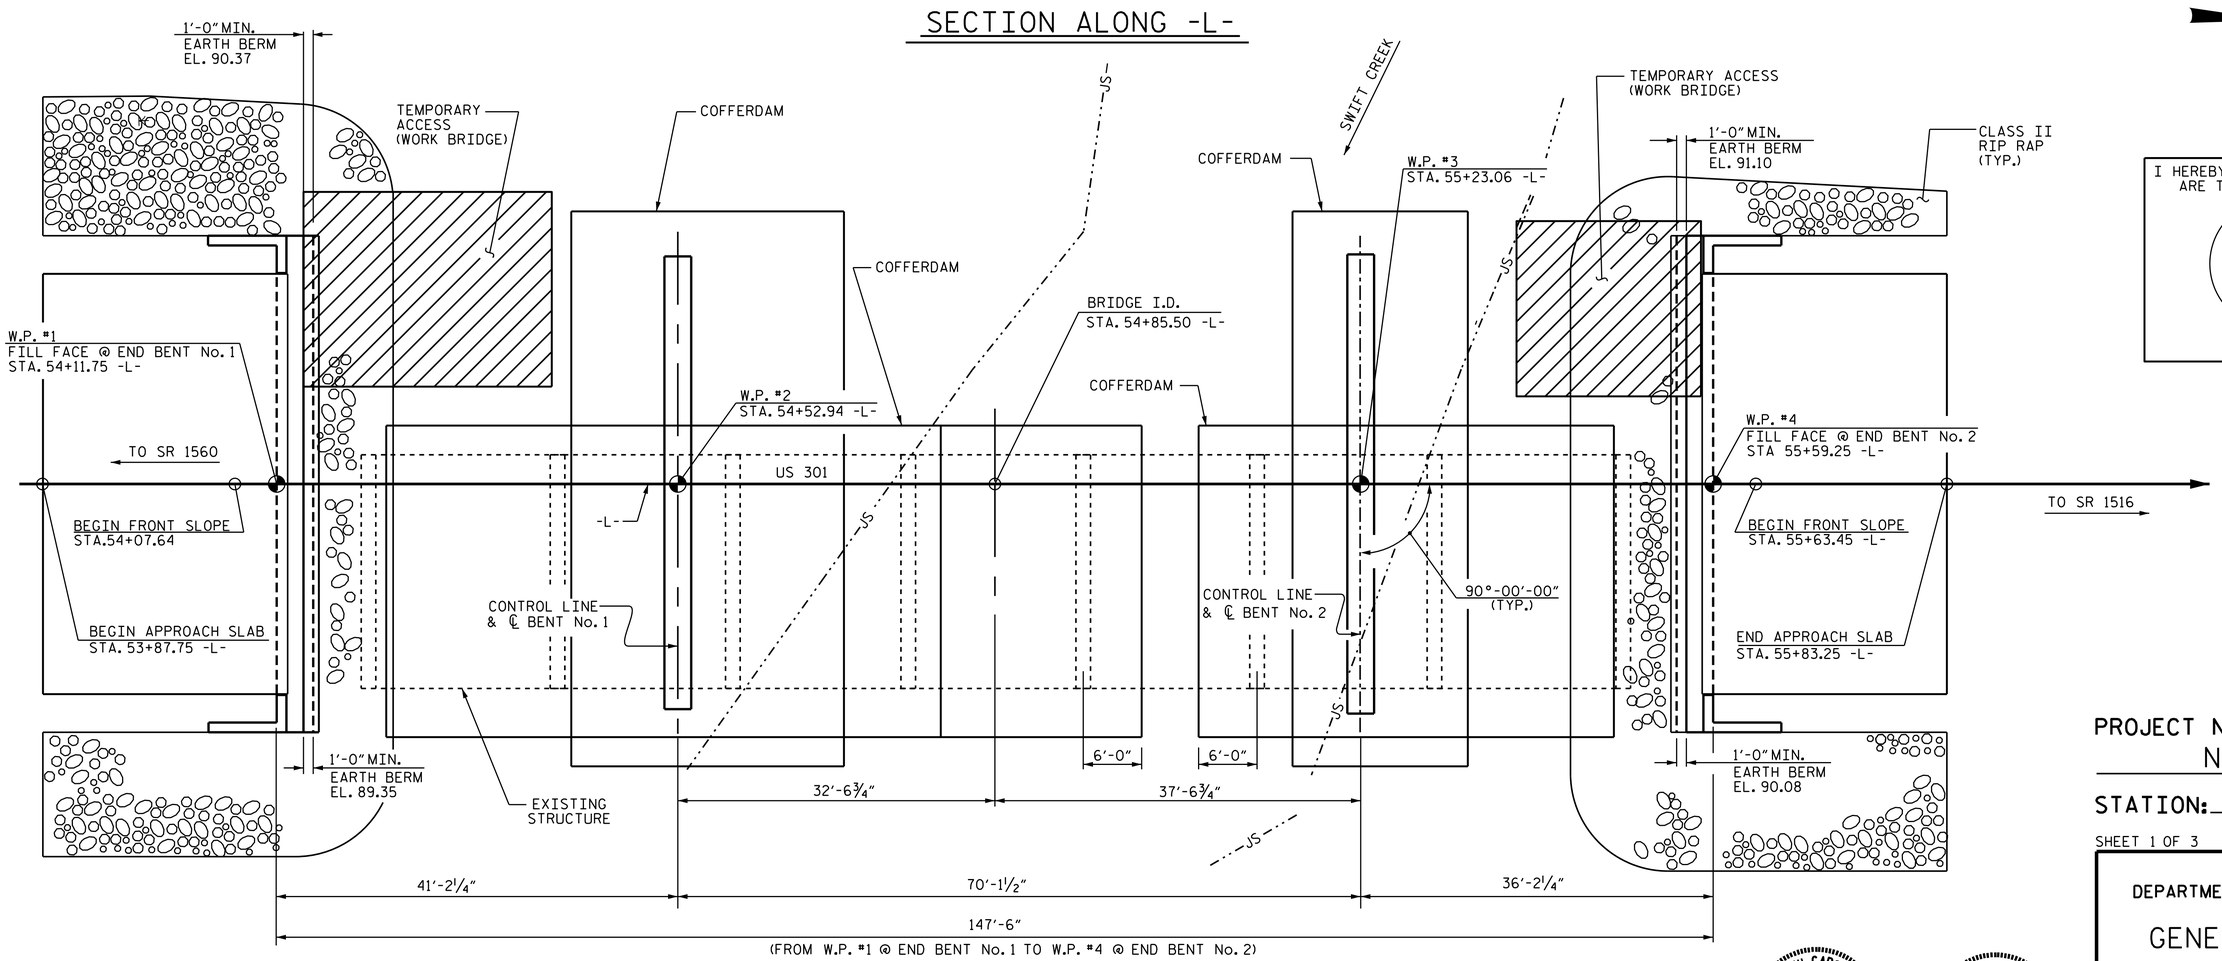

PLAN

FOUNDATIONS NOT SHOWN FOR CLARITY

I HEREBY CERTIFY THESE PLANS ARE THE AS-BUILT PLANS.

PROJECT NO. B-5124

NASH COUNTY

STATION: 54+85.50 -L-

SHEET 1 OF 3 REPLACES BRIDGE #151

STATE OF NORTH CAROLINA
DEPARTMENT OF TRANSPORTATION
RALEIGH

GENERAL DRAWING

FOR BRIDGE OVER SWIFT CREEK ON US 301 BETWEEN SR 1560 & SR 1516

NORTH CAROLINA PROFESSIONAL SEAL 025516 ENGINEER EMILY E. MURRAY 3/9/2015

DocuSigned by: Emily Murray CAEB97AEDC5B4E0...

NORTH CAROLINA PROFESSIONAL SEAL 14045 ENGINEER TIMOTHY L. COGGINS 3/9/2015

DocuSigned by: Tim Coggins DEFD4A8D48FA47B...

REVISIONS						
NO.	BY:	DATE:	NO.	BY:	DATE:	
1			3			
2			4			

SHEET NO. S-47

TOTAL SHEETS 71

STR. #3

DRAWN BY : M.D. PISO DATE : 05-30-14
CHECKED BY : D.GLADDEN DATE : 12-11-14
DESIGN ENGINEER OF RECORD: K. P. SEDAI DATE : 01-06-15

09-MAR-2015 09:27
R:\Structures\FinalPlans\DocuSign Setup\403_005_B-5124_SMU_S3-0.dgn
nruffin