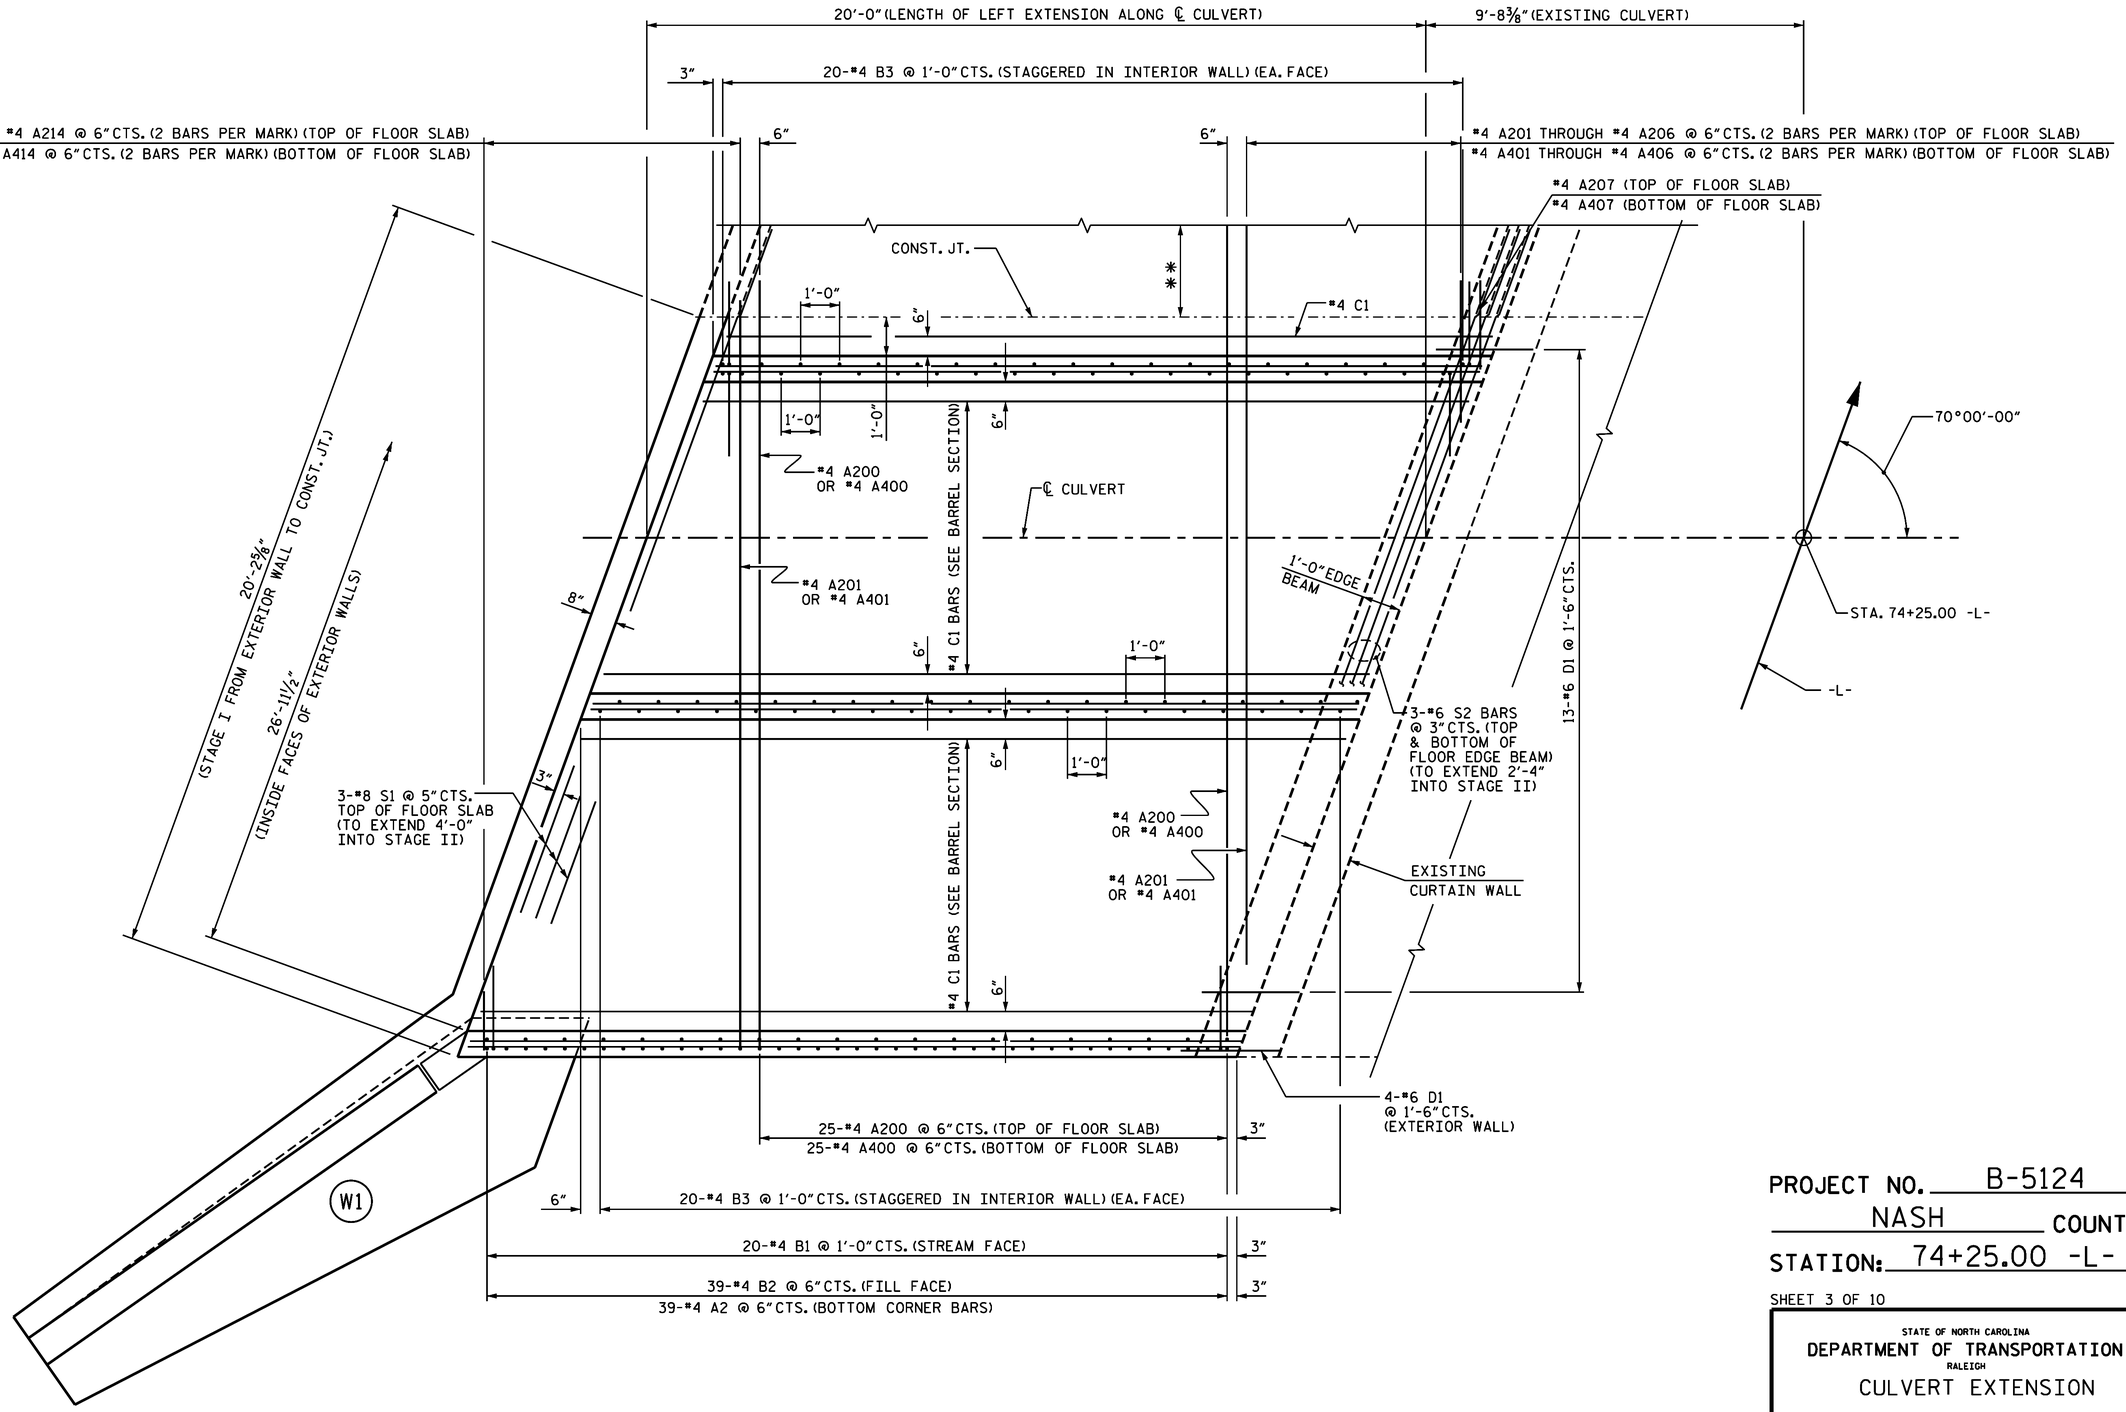

PARTIAL PLAN - FLOOR SLAB (STAGE I)

FOR EDGE BEAM DETAIL SEE SHEET 2 OF 10

** FOR SPLICE LENGTH, SEE CHART, SHEET 7 OF 10

PROJECT NO. B-5124

NASH COUNTY

STATION: 74+25.00 -L-

SHEET 3 OF 10

STATE OF NORTH CAROLINA
DEPARTMENT OF TRANSPORTATION
RALEIGH

CULVERT EXTENSION

TRIPLE 8'-0" X 6'-0"
CONCRETE BOX CULVERT

70° SKEW

NORTH CAROLINA PROFESSIONAL SEAL 14045 ENGINEER TIMOTHY L. COGGINS
3/9/2015

DocuSigned by: Tim Coggins
DEFD4A8D48FA47B...

REVISIONS								SHEET NO.
NO.	BY:	DATE:	NO.	BY:	DATE:			C-13
1			3					TOTAL SHEETS
2			4					20

STR. #5

DRAWN BY : M. D. PISO DATE : 12-15-14
CHECKED BY : K. P. SEDAI DATE : 12-22-14
DESIGN ENGINEER OF RECORD: K. P. SEDAI DATE : 01-08-15

09-MAR-2015 09:30
R:\Structures\FinalPlans\DocuSign Setup\411_005_B-5124_SMU_C5-0.dgn
nruffin