PROJECT REFERENCE NO.	SHEET NO.
B-5124	8
R/W SHEET NO.	
ROADWAY DESIGN ENGINEER	HYDRAULICS ENGINEER

INCOMPLETE PLANS
DO NOT USE FOR R/W ACQUISITION

PRELIMINARY PLANS
DO NOT USE FOR CONSTRUCTION

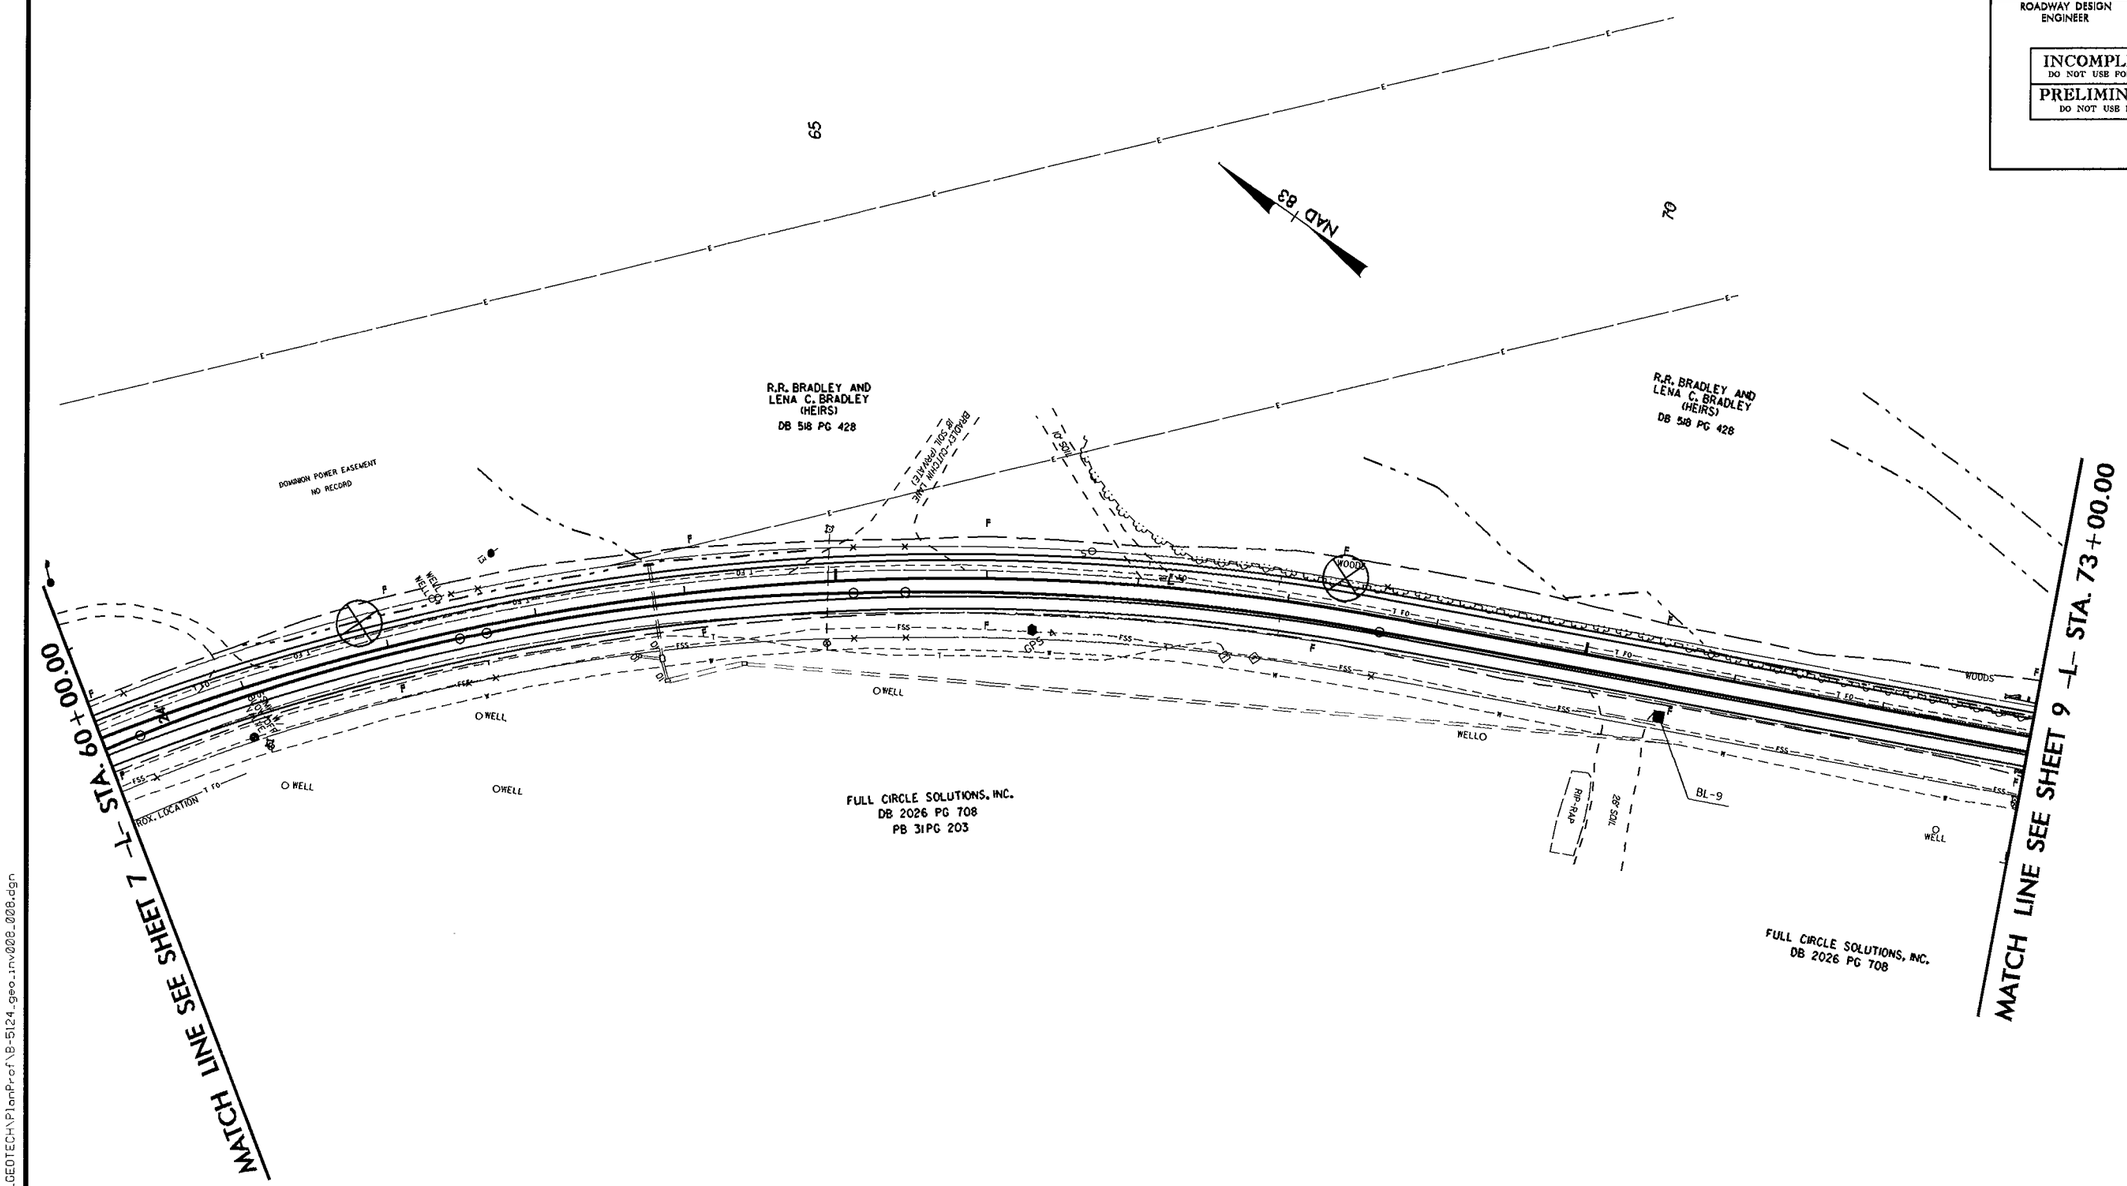

8/17/99

C:\JOB\203 01:31
C:\JOB\203\Design\TIP\B5124_GEO_RDWY\CADD_GEOTECH\PlanProf\B-5124_geo_inv008_008.dgn
AT PAPERSPACE