PROJECT REFERENCE NO.	SHEET NO.
B-5124	4
R/W SHEET NO.	
ROADWAY DESIGN ENGINEER	HYDRAULICS ENGINEER

INCOMPLETE PLANS
DO NOT USE FOR R/W ACQUISITION

PRELIMINARY PLANS
DO NOT USE FOR CONSTRUCTION

NAD 83

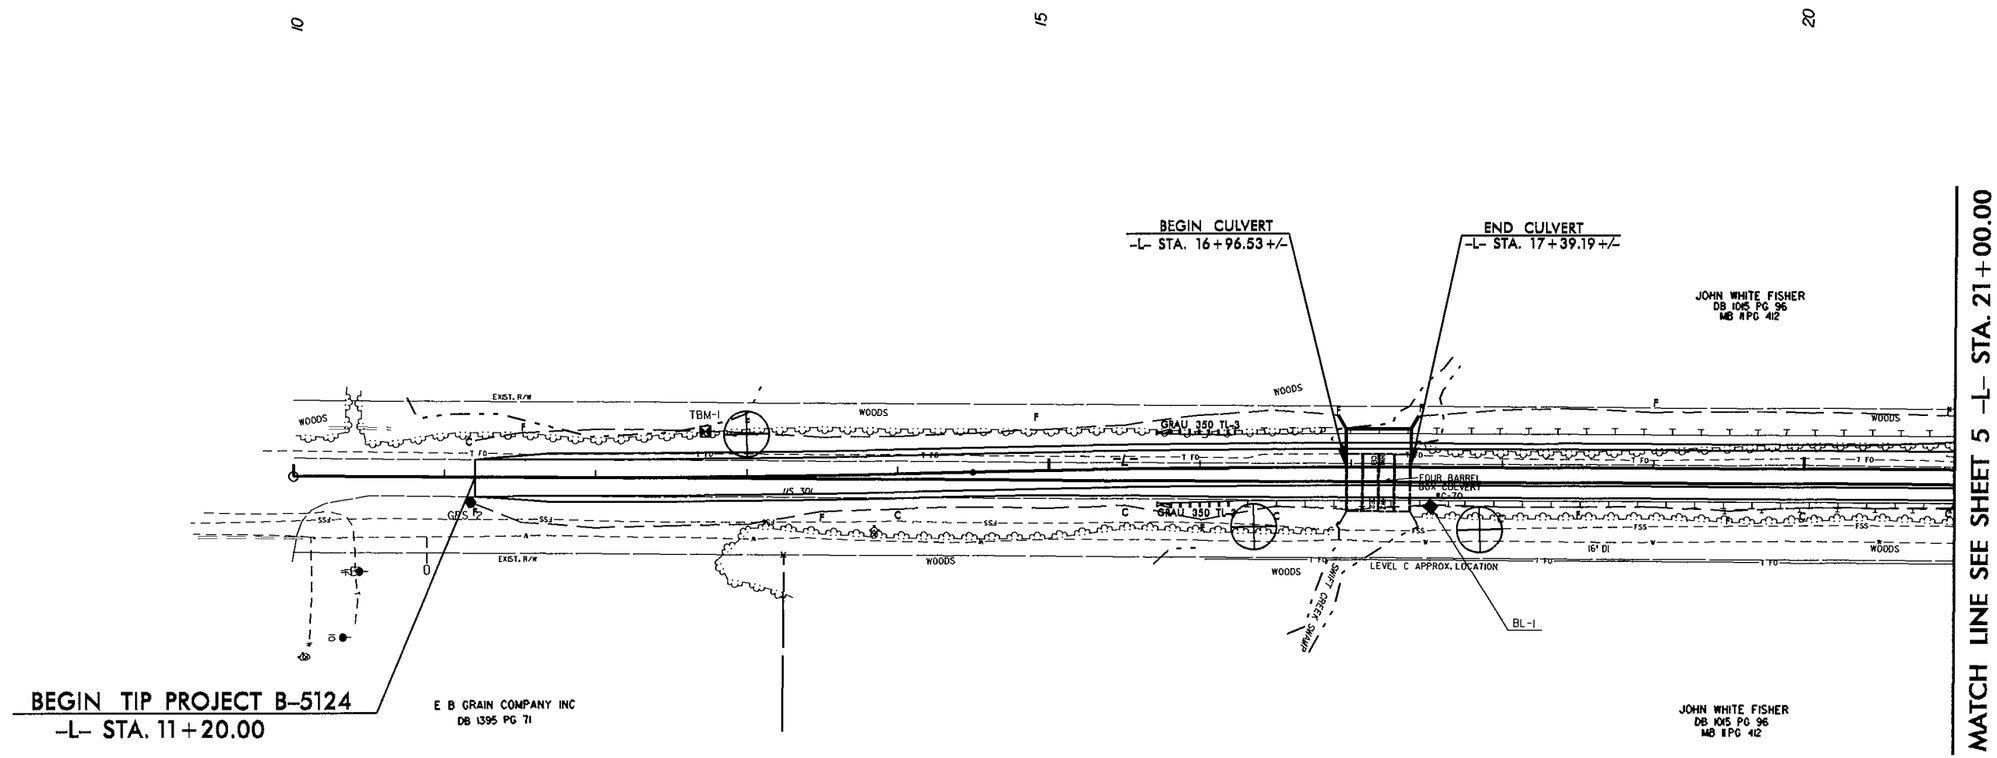

REVISIONS

8/17/99

12-JUL-2013 07:29
t:\raleigh proj\projects\TIP\B5124_GEO_ROWY\CADD_GEOTECH\PlanProf\B-5124_geo_inv004_004.dgn