PROJECT REFERENCE NO.	SHEET NO.
B-5124	7
R/W SHEET NO.	
ROADWAY DESIGN ENGINEER	HYDRAULICS ENGINEER

INCOMPLETE PLANS
DO NOT USE FOR R/W ACQUISITION

PRELIMINARY PLANS
DO NOT USE FOR CONSTRUCTION

NAD 83

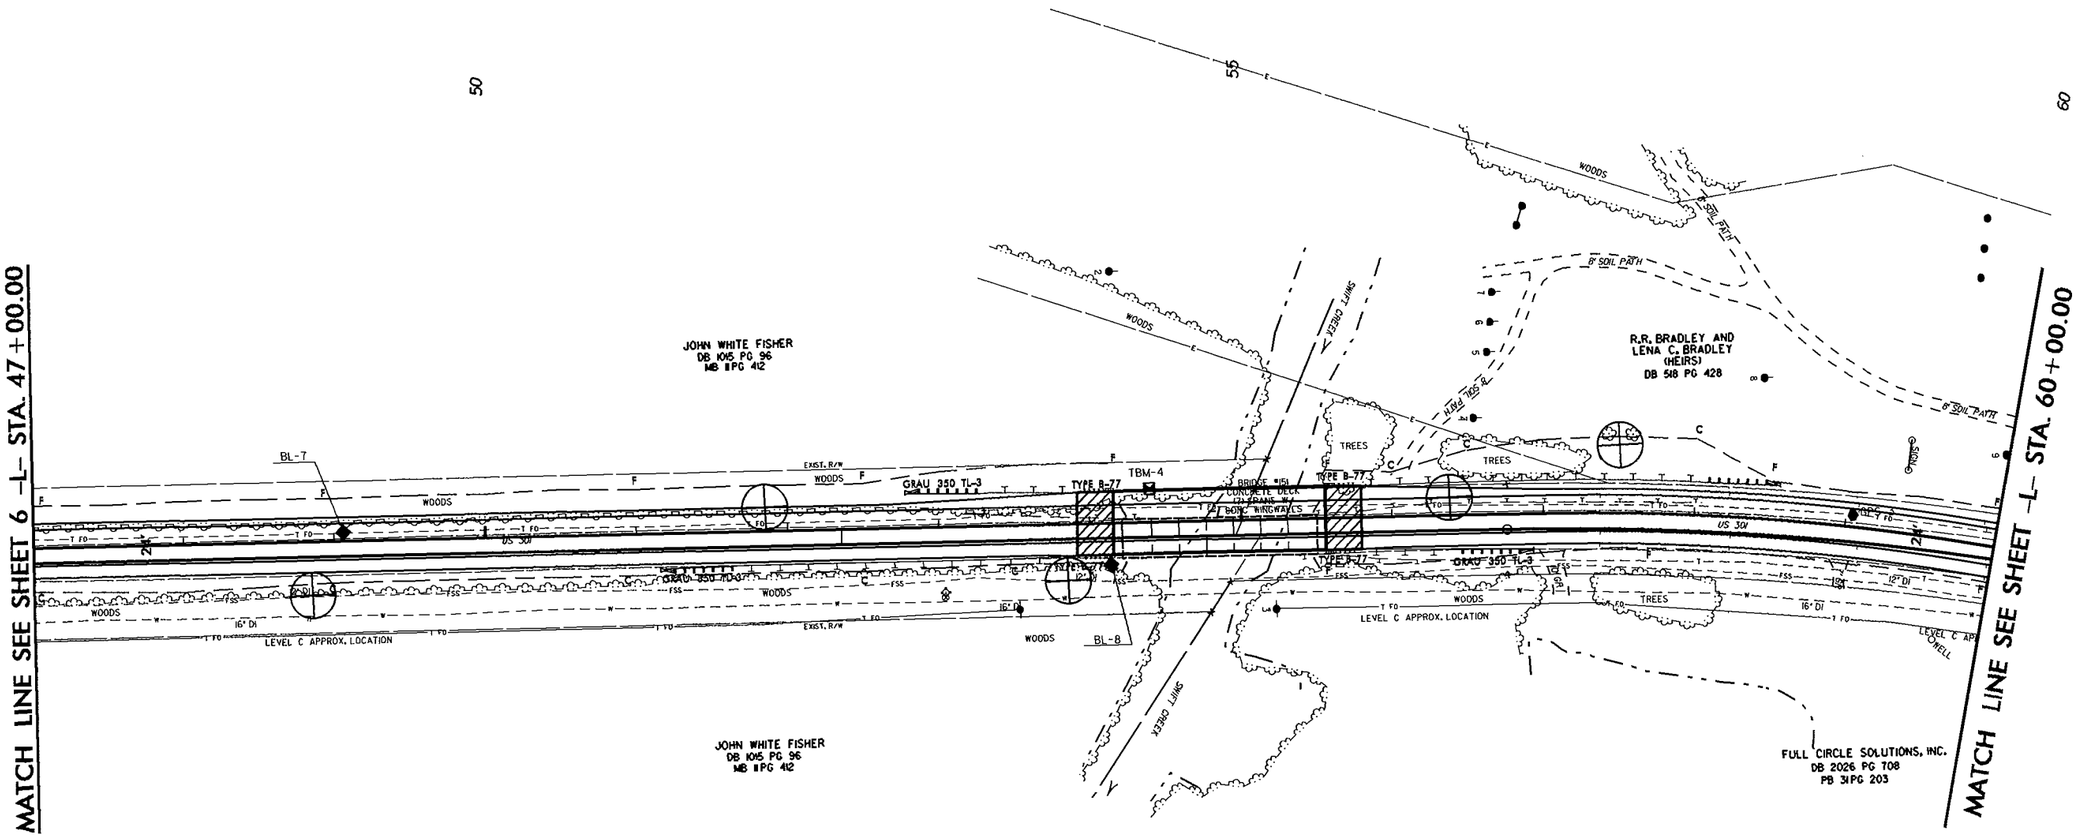

SKETCH OF PAVEMENT/BRIDGE RELATIONSHIP

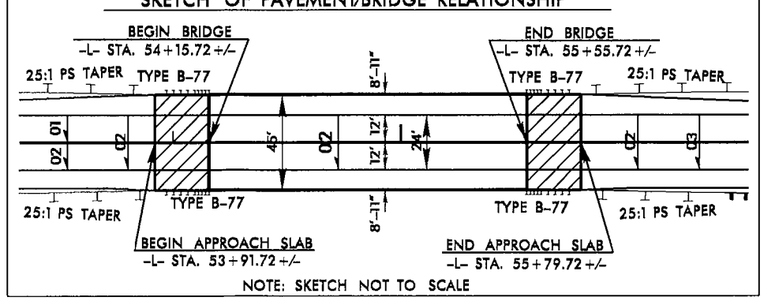

NOTE: SKETCH NOT TO SCALE

BRIDGE APPROACH SLAB

REVISIONS

8/17/99

P:\HL-205 07.31
LAYOUT=B5124_GEO_RDWY\CADD_GEOTECH\PlanProf\B-5124_geo_rv007_007.dgn
USER=sstuart
AT REF=B5086