PROJECT REFERENCE NO.	SHEET NO.
B-5124	5
R/W SHEET NO.	
ROADWAY DESIGN ENGINEER	HYDRAULICS ENGINEER

INCOMPLETE PLANS
DO NOT USE FOR R/W ACQUISITION
PRELIMINARY PLANS
DO NOT USE FOR CONSTRUCTION

SKETCH OF PAVEMENT/BRIDGE RELATIONSHIP

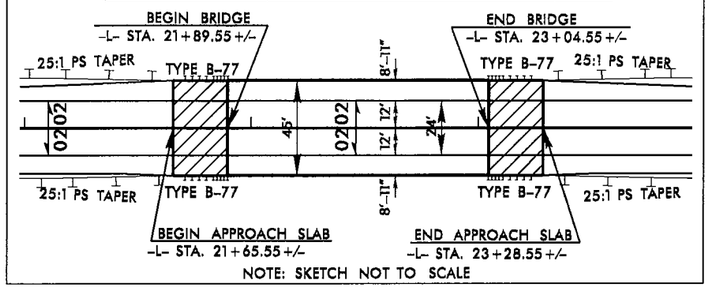

NOTE: SKETCH NOT TO SCALE

NAD 83

25

30

MATCH LINE SEE SHEET 4 -L- STA. 21+00.00

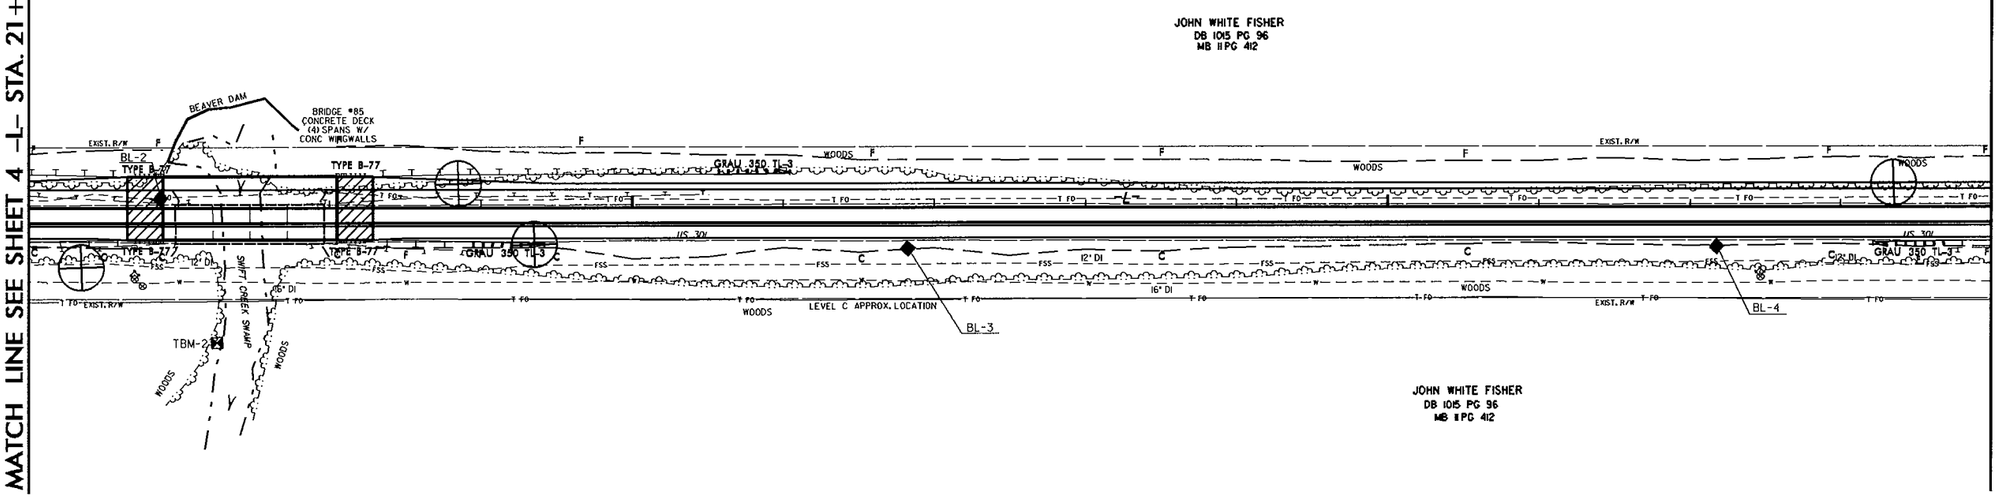

MATCH LINE SEE SHEET 6 -L- STA. 34+00.00

BRIDGE APPROACH SLAB

REVISIONS

8/17/99

12-JUL-2013 07:30
L:\Raleigh Invest\98198\TIP\B5124_GEO_RDWY\CADD_GEOTECH\PlanProf\B-5124_geo_inv005_005.dgn
walker