PROJECT REFERENCE NO.	SHEET
42270.1.1 (B-5124)	4

PROFILE BORINGS PROJECTED ALONG -L-

0 20 40
FEET
VE = 1:1

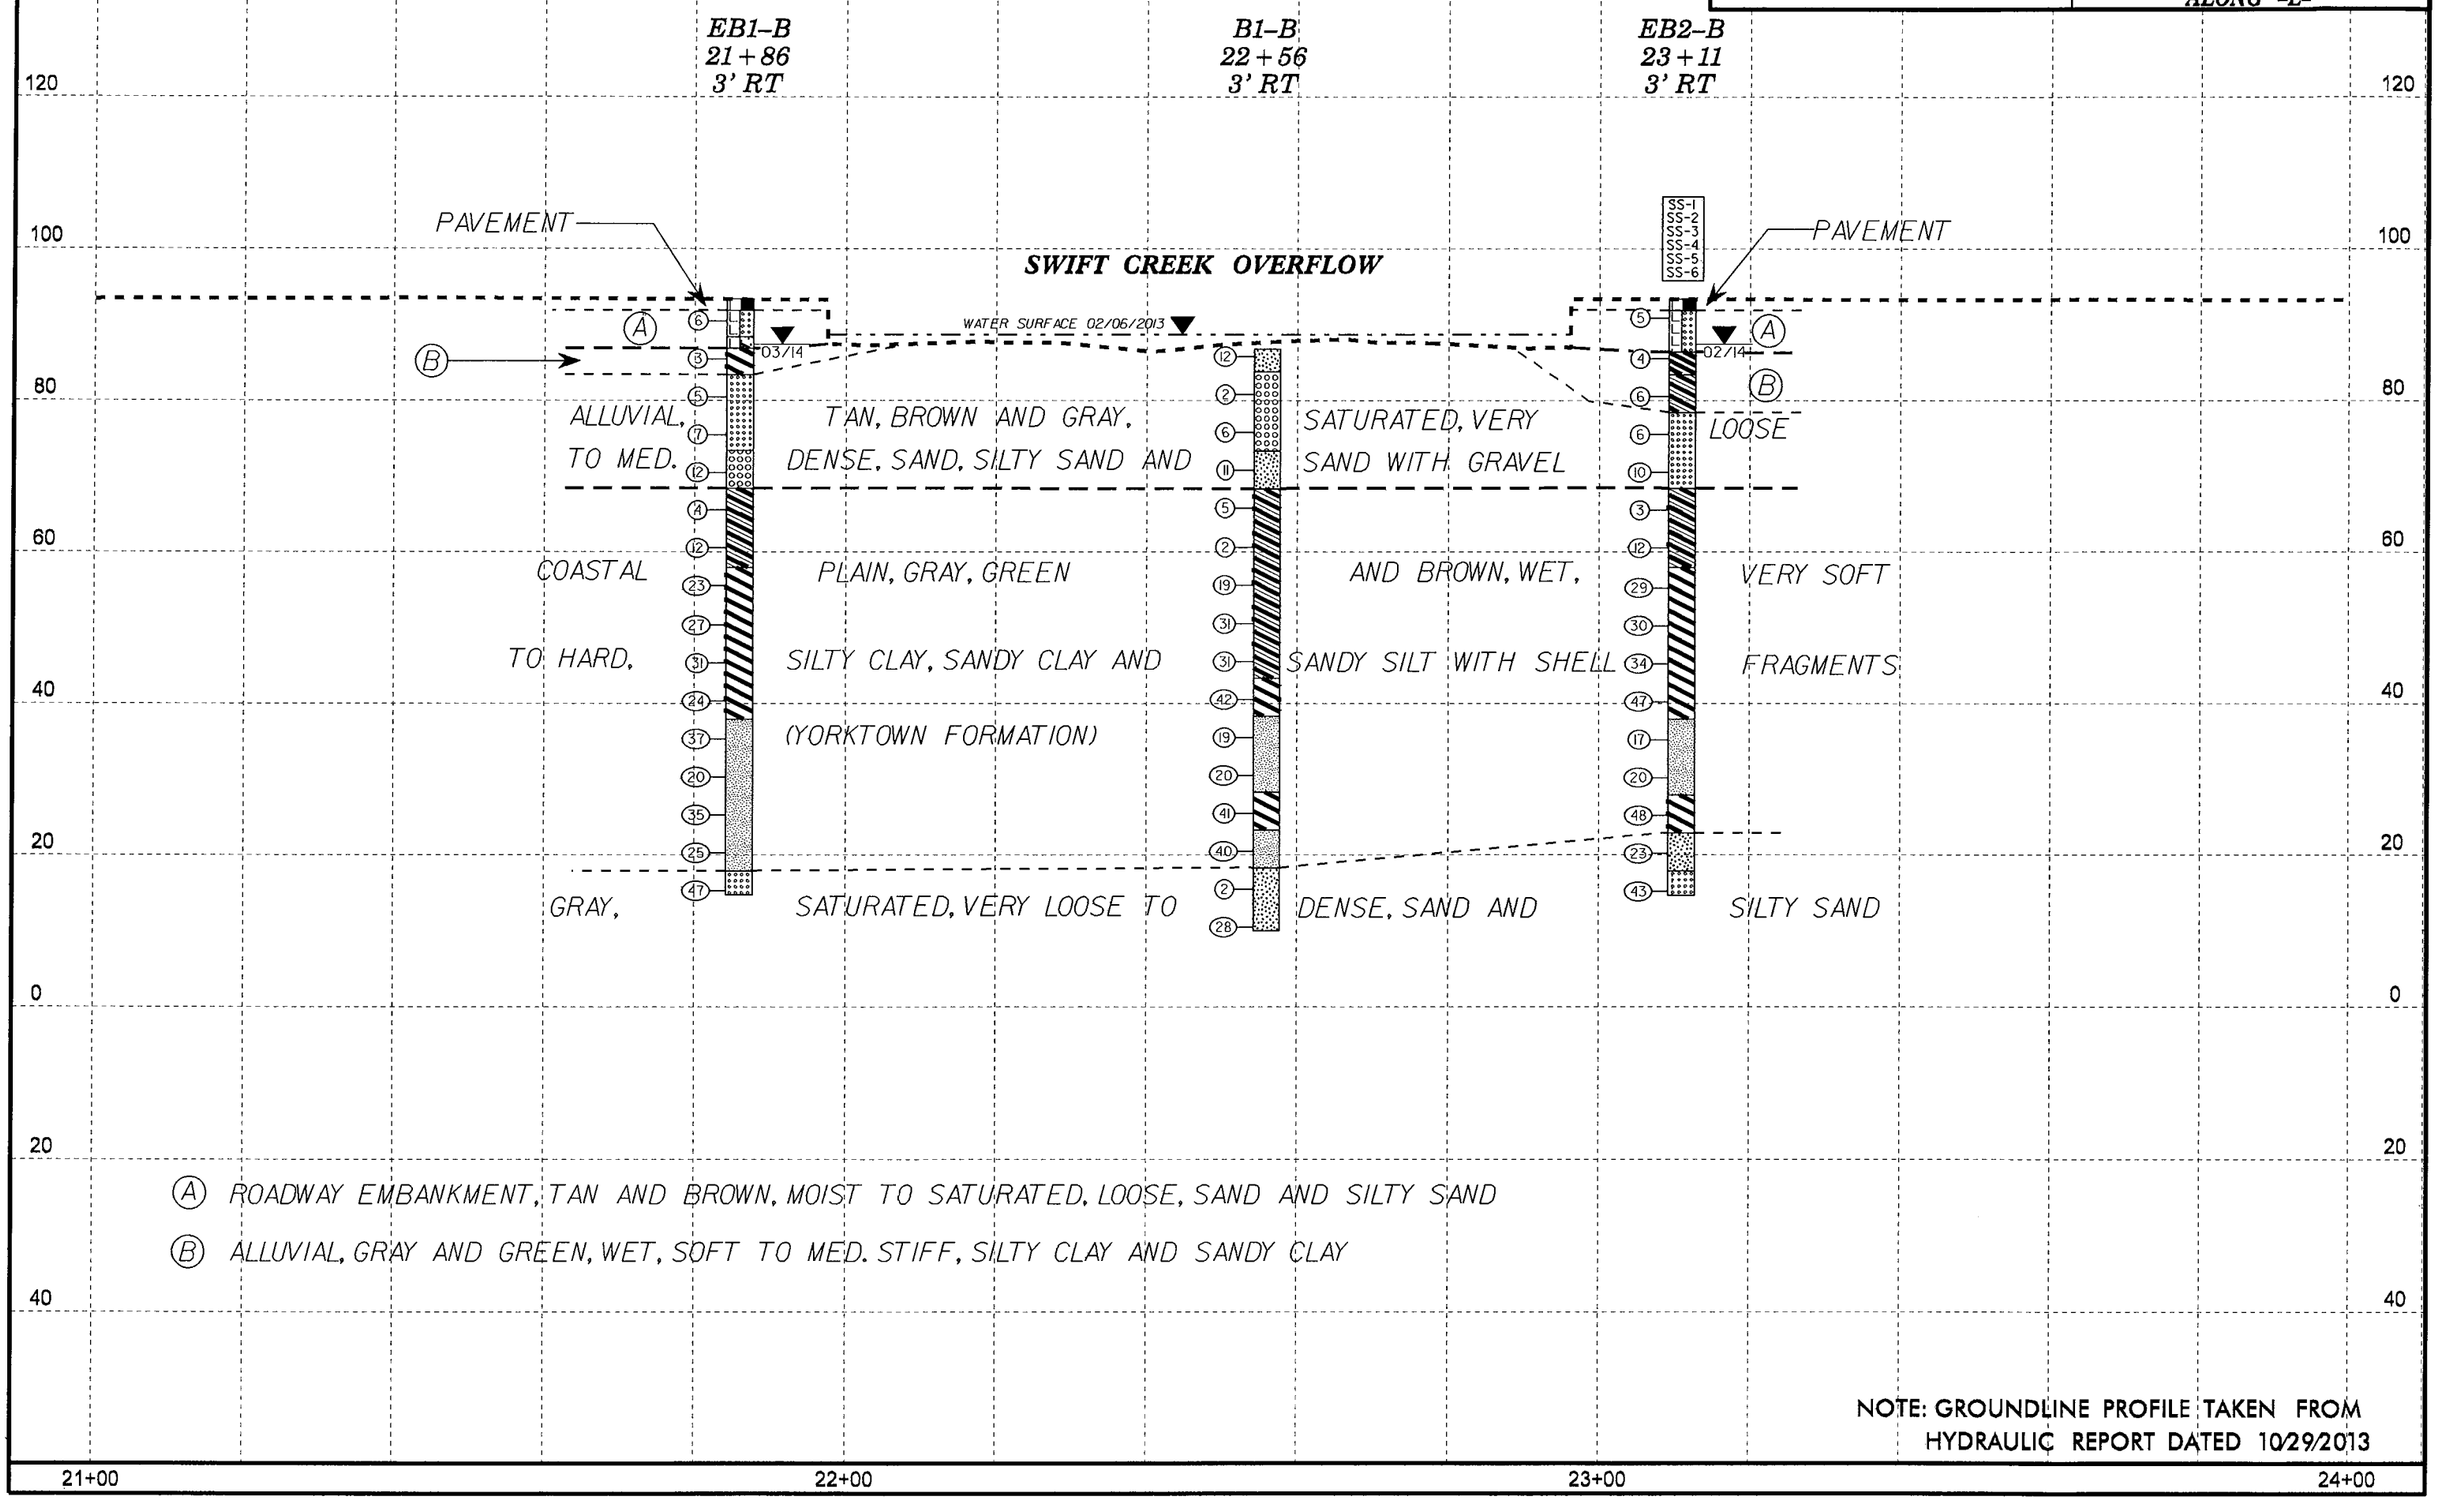

(A) ROADWAY EMBANKMENT, TAN AND BROWN, MOIST TO SATURATED, LOOSE, SAND AND SILTY SAND

(B) ALLUVIAL, GRAY AND GREEN, WET, SOFT TO MED. STIFF, SILTY CLAY AND SANDY CLAY

NOTE: GROUNDLINE PROFILE TAKEN FROM HYDRAULIC REPORT DATED 10/29/2013