PROJECT REFERENCE NO.	SHEET
42270.1.1 (B-5124)	4
PROFILE BORINGS PROJECTED ALONG -L-	

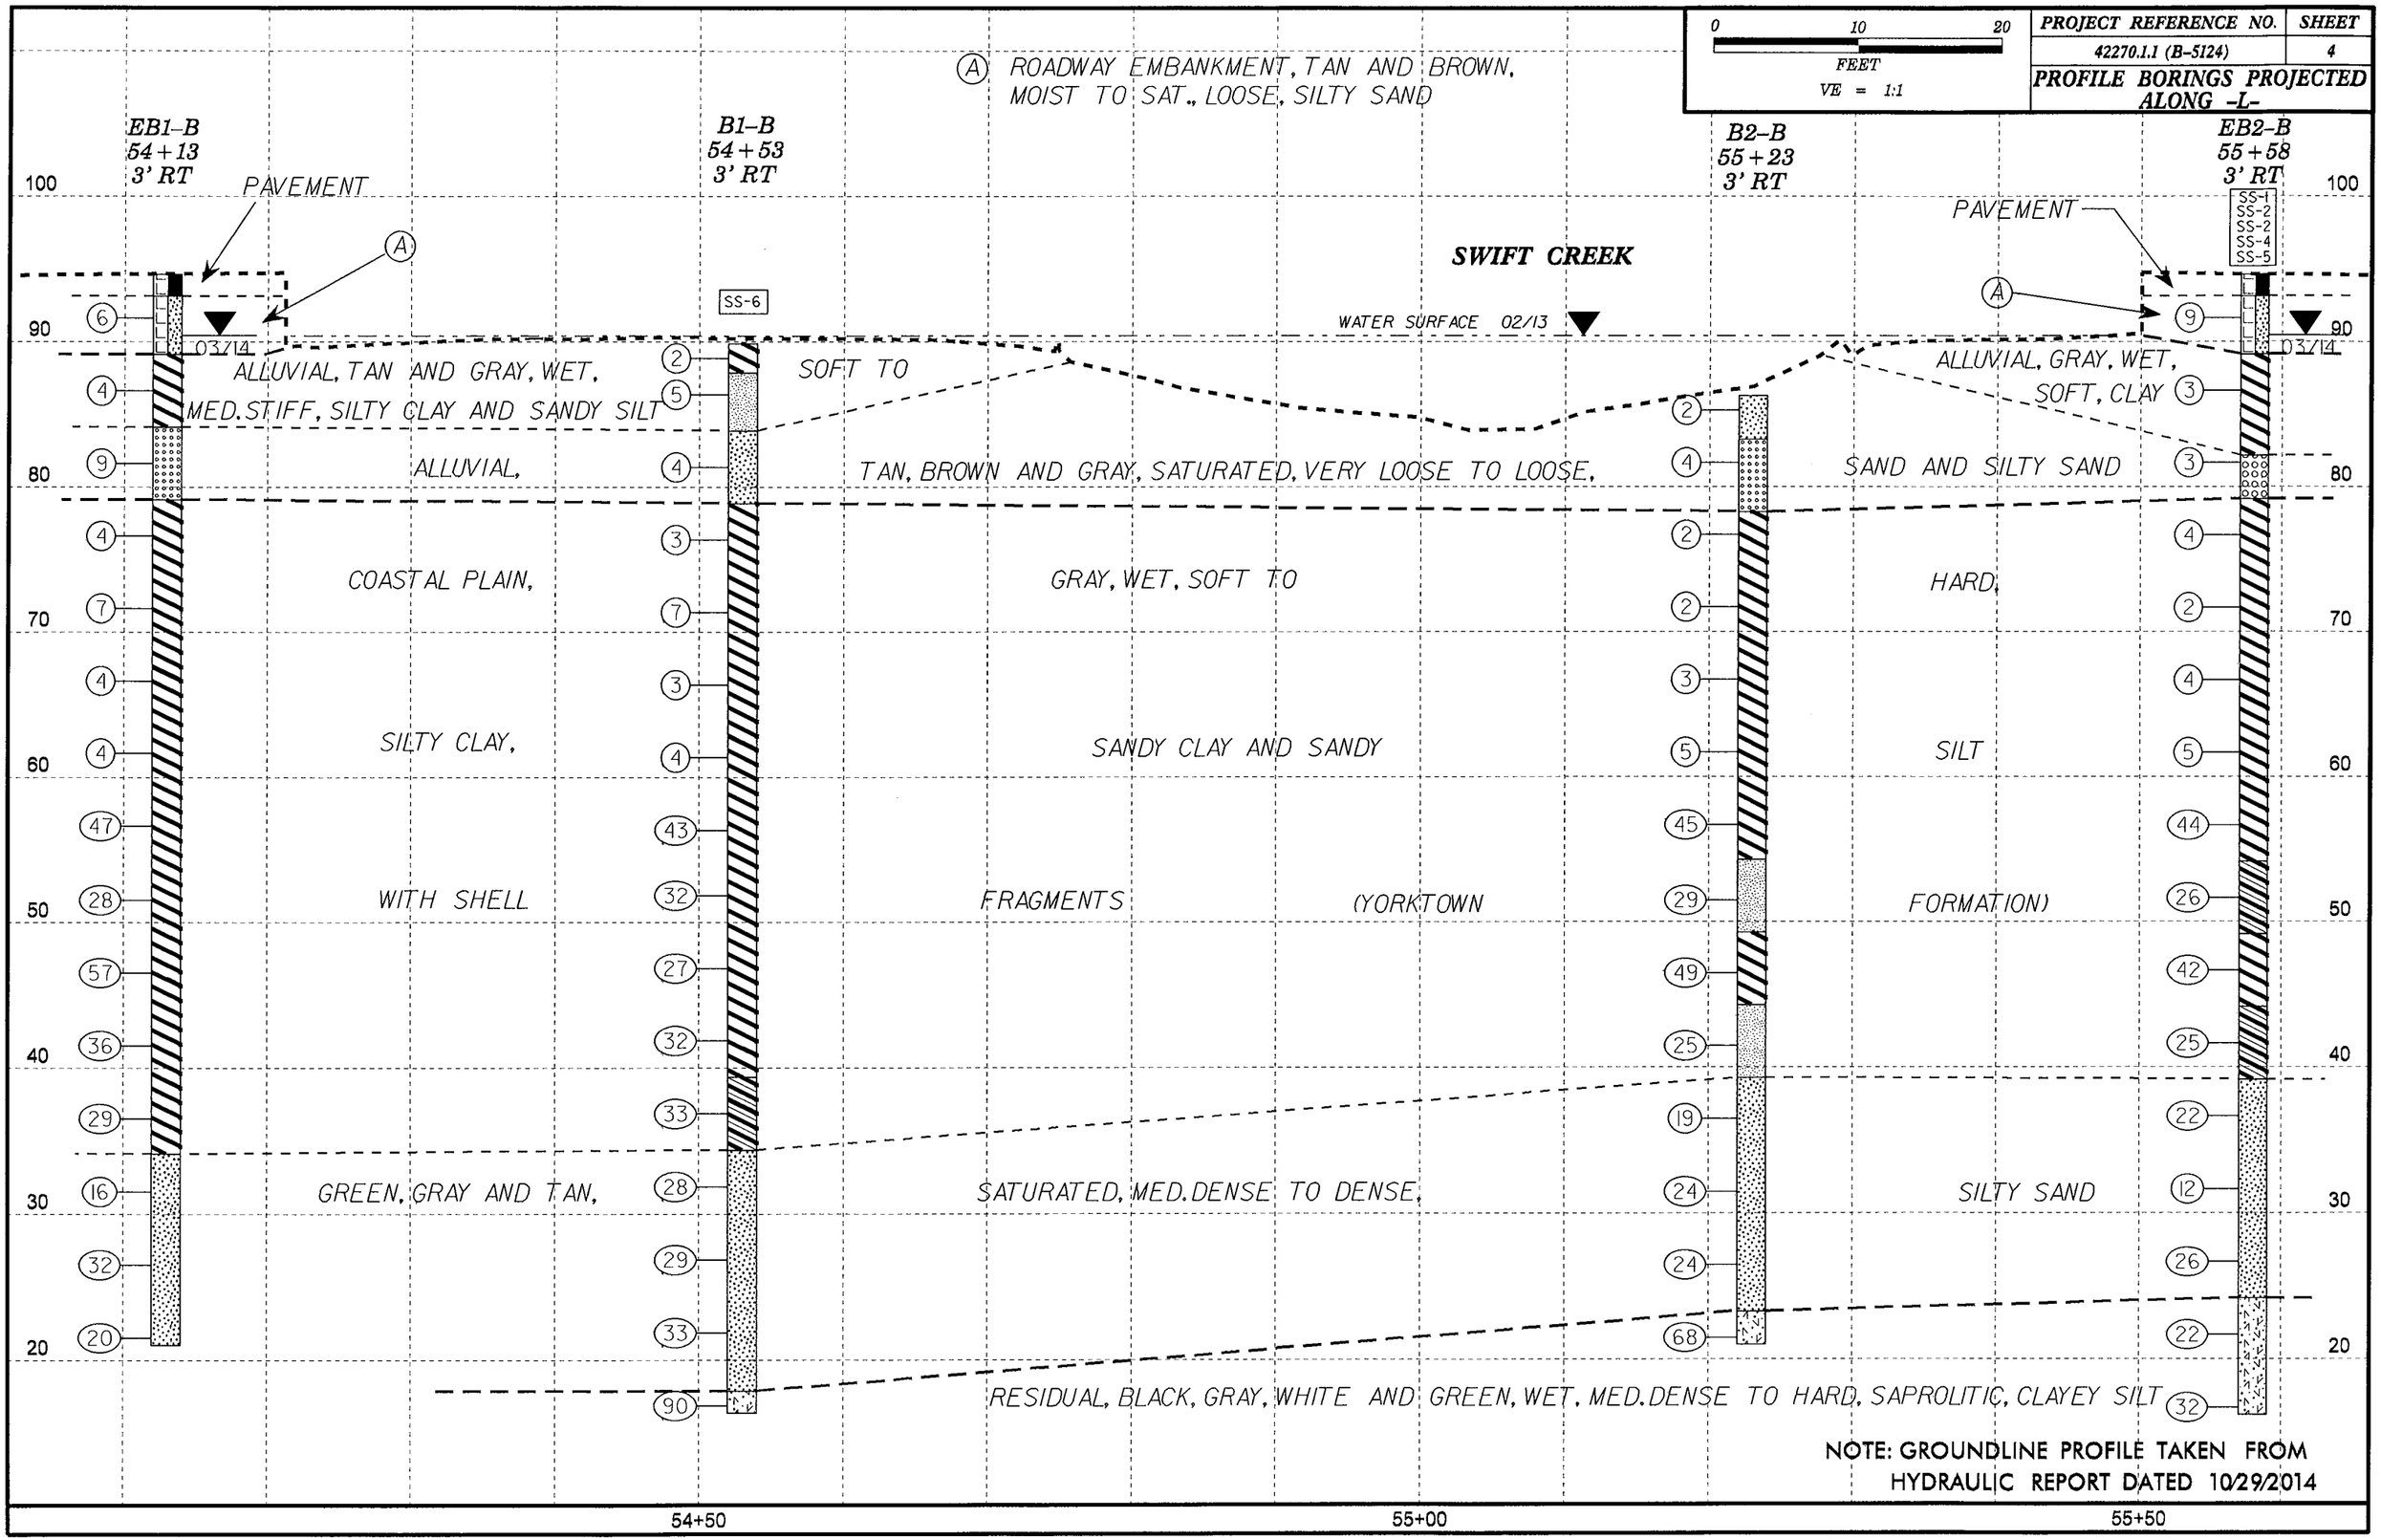

NOTE: GROUNDLINE PROFILE TAKEN FROM HYDRAULIC REPORT DATED 10/29/2014