PROJ. REFERENCE NO.	SHEET NO.
5CR.10931.15, etc.	TMP-2

DIVIDED MEDIANS WITH WIDTHS 46′ OR GREATER

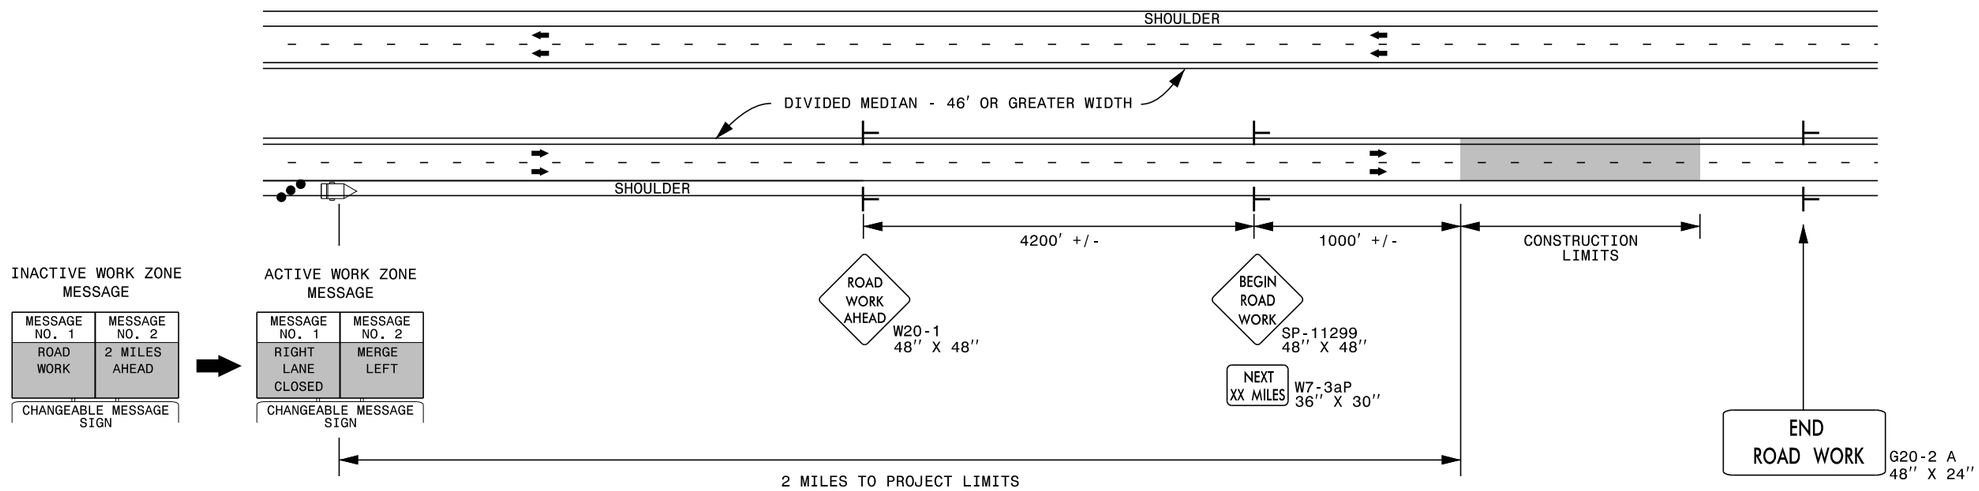

DIVIDED MEDIANS WITH WIDTHS LESS THAN 46′ OR WITH PERMANENT MEDIAN BARRIER

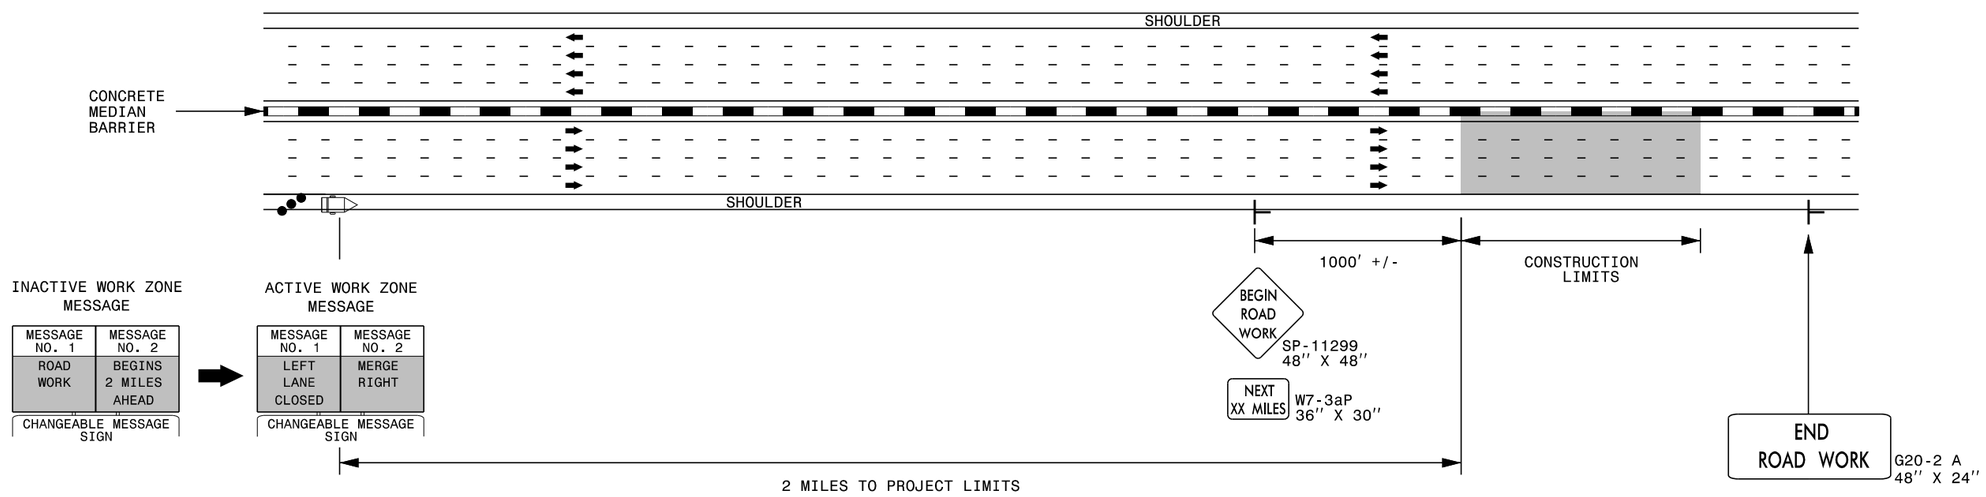

NOTES:

1) LATERAL CLEARANCE AT ALL SIGN LOCATIONS SHALL BE 6′ AS MEASURED FROM THE EDGE OF PAVEMENT.
2) MOUNT SIGNS THAT ARE LARGER THAN 10 SQUARE FEET IN AREA ON TWO OR MORE WOOD OR U-CHANNEL SUPPORTS. PERFORATED SQUARE TUBING SUPPORT SYSTEMS MAY SUPPORT LARGER AREAS ON A SINGLE SUPPORT. FOLLOW MANUFACTURER'S RECOMMENDATIONS. THESE SYSTEMS SHALL BE NCHRP 350 COMPLIANT AND NCDOT APPROVED.
3) FOR MEDIAN WIDTHS LESS THAN 46′ (MEASURED EDGELINE TO EDGELINE) USE THE BOTTOM DRAWING.
4) IF STATIONARY GENERAL WARNING SIGNS ARE USED, THEY WILL BE PAID FOR PER SECTION 104 OF THE NCDOT STANDARD SPECIFICATIONS AS EXTRA WORK.
5) INSTALL "ROAD WORK AHEAD"(W20-1) ALONG ENTRANCE RAMPS 500′ PRIOR TO RAMP TERMINAL, AND "END ROAD WORK" (G20-2a) AT THE END OF EXIT RAMPS WITHIN THE WORK ZONE.
6) IF MILLED AREAS ARE NOT PAVED BACK BY THE END OF THE WORK DAY, PORTABLE SIGNS SHALL BE USED TO WARN DRIVERS OF THE PRESENT CONDITIONS. THESE ARE TO INCLUDE, BUT NOT LIMITED TO "ROUGH ROAD" W8-8, "UNEVEN LANES" W8-11, "GROOVED PAVEMENT" W8-15 w/MOTORCYCLE PLAQUE MOUNTED BELOW. THESE ARE TO BE DOUBLE INDICATED ON MULTI-LANE ROADWAYS WITH SPEED LIMITS 45 MPH AND GREATER AND WITH DIVIDED MEDIANS OF 46′ OR GREATER. THESE PORTABLE SIGNS ARE INCIDENTAL TO THE OTHER ITEMS OF WORK INCLUDED IN THE TEMPORARY TRAFFIC CONTROL (LUMP SUM) PAY ITEM.

LEGEND

- CHANGEABLE MESSAGE SIGN (CMS)
- STATIONARY SIGN
- DIRECTION OF TRAFFIC FLOW
- TRAFFIC DRUM

DIVISION OF HIGHWAYS · STATE OF NORTH CAROLINA · DEPARTMENT OF TRANSPORTATION · WORK ZONE TRAFFIC CONTROL

RESURFACING ADVANCE WARNING SIGNS FOR HIGH SPEED FACILITIES ≥ 60 MPH

10/3/2013
S:\TMU\WZTC\Resurfacing\2013Resurfacing\2013Documents\New_Procedures_05.09.2013\Resurfacing_AdvWarn_HSpd.dgn
User:rmgarrett