PROJECT REFERENCE NO.	SHEET NO.
B-4681	4
R/W SHEET NO.	

ROADWAY DESIGN ENGINEER
NORTH CAROLINA PROFESSIONAL SEAL 016378 ENGINEER BENKHA V. PATEL
1/12/2015
DocuSigned by: Benkha V. Patel
DEC4C8A1A0A0AE...

HYDRAULICS ENGINEER
NORTH CAROLINA PROFESSIONAL SEAL 039785 ENGINEER Craig A. Freeman Jr.
1/12/2015
DocuSigned by: Craig A. Freeman Jr.
D8C12B1A09EE4E8...

-L- CURVE DATA

PI Sta 13+17.87	PI Sta 18+80.47
△ = 0° 16' 20.9" (RT)	△ = 0° 07' 56.3" (RT)
D = 0° 57' 17.7"	D = 0° 17' 11.3"
L = 28.53'	L = 46.18'
T = 14.27'	T = 23.09'
R = 6,000.00'	R = 20,000.00'
SE = NC	

DETAIL "A"
SPECIAL LATERAL 'V' DITCH
(Not to Scale)

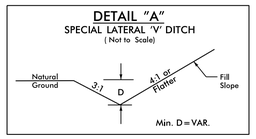

-L- STA. 17+00 TO -L- 18+00 (RT.)

NAD 83/95

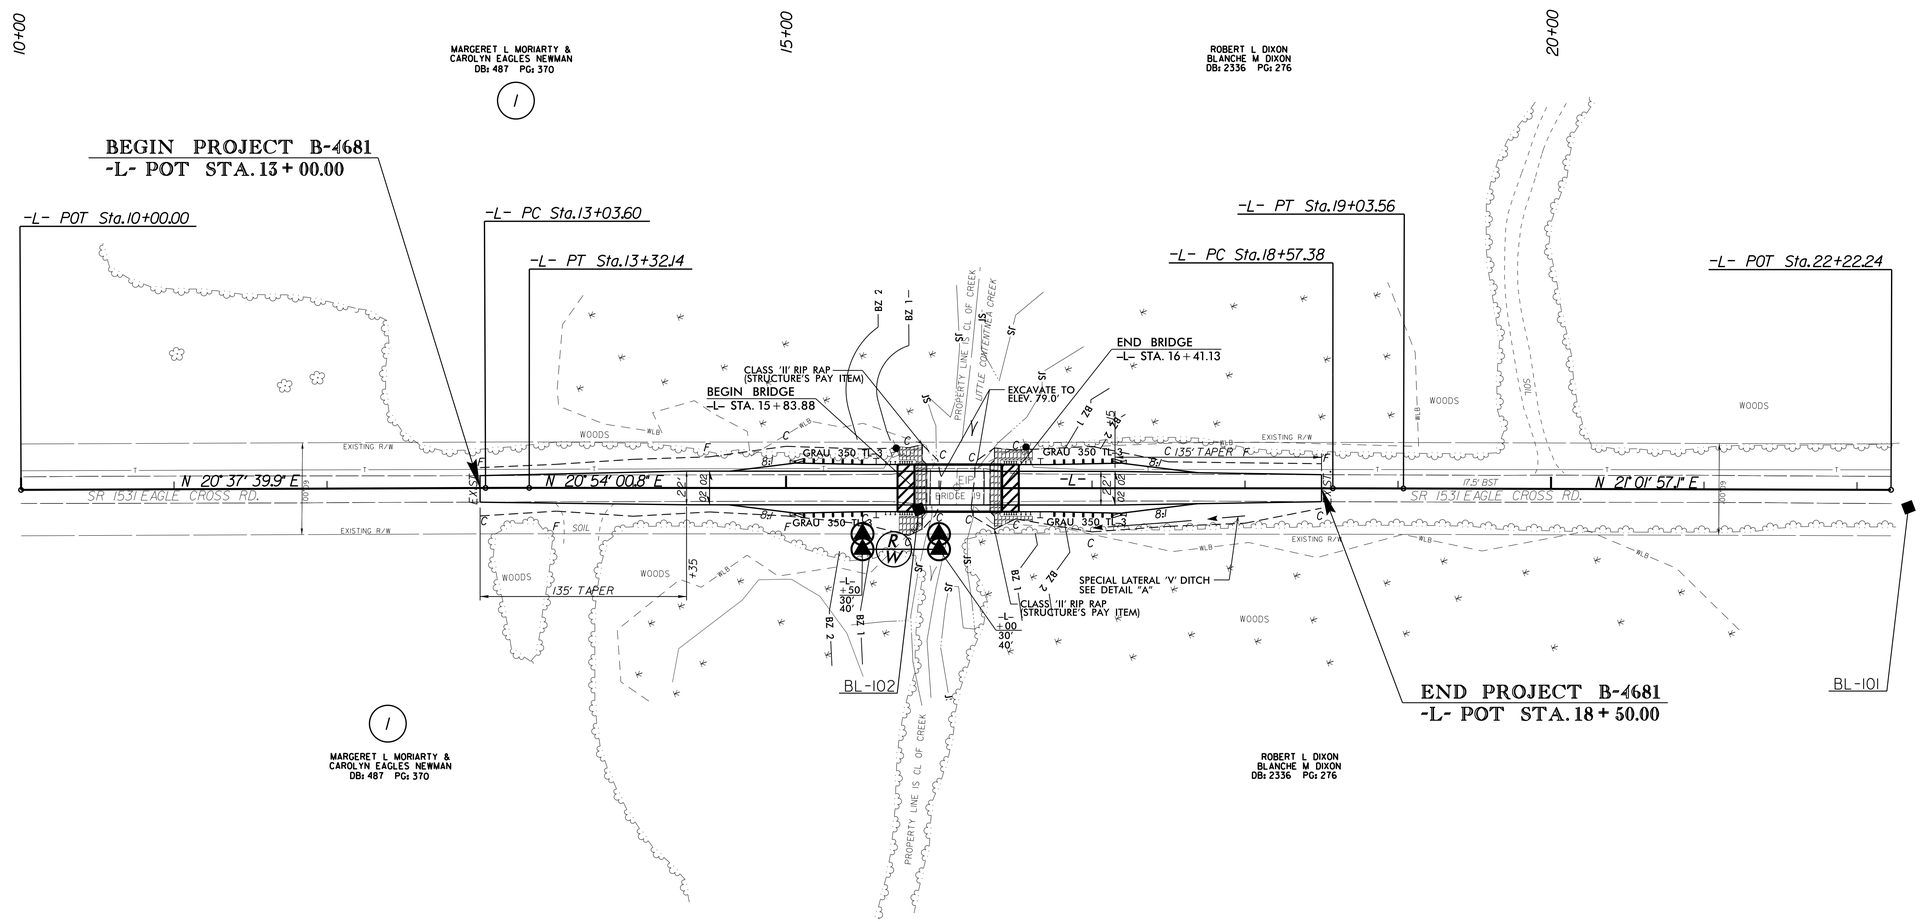

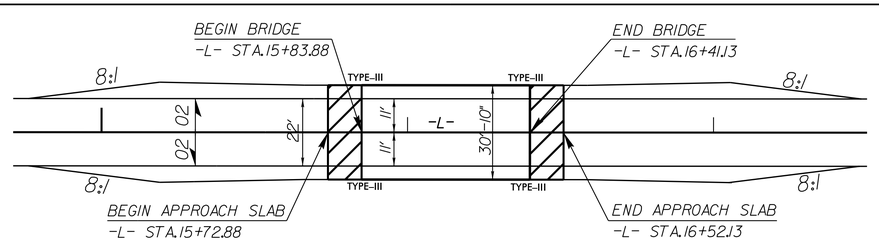

SKETCH SHOWING PAVEMENT IN RELATIONSHIP TO BRIDGE
(NOT TO SCALE)

NOTES: (1) SEE SHEET 5 FOR -L- PROFILE
(2) SEE SHEETS S-1 TO S-15 FOR STRUCTURE PLANS

REVISIONS

12-JAN-2015 13:41
R:\Roadway\Proj\B4681_Rdy_psh.dgn
$$$$USERNAME$$$$