PROJECT REFERENCE NO.	SHEET NO.
B-4681	5

ROADWAY DESIGN ENGINEER
NORTH CAROLINA PROFESSIONAL SEAL 016378 ENGINEER REKHA V. PATEL
1/21/2015
DocuSigned by: Rekha V. Patel
DEC1C6A5E9A04A0...

HYDRAULICS ENGINEER
NORTH CAROLINA PROFESSIONAL SEAL 039785 ENGINEER Craig A. Freeman Jr.
1/22/2015
DocuSigned by: Craig A. Freeman Jr.
DBC13B1D0BE6A2B...

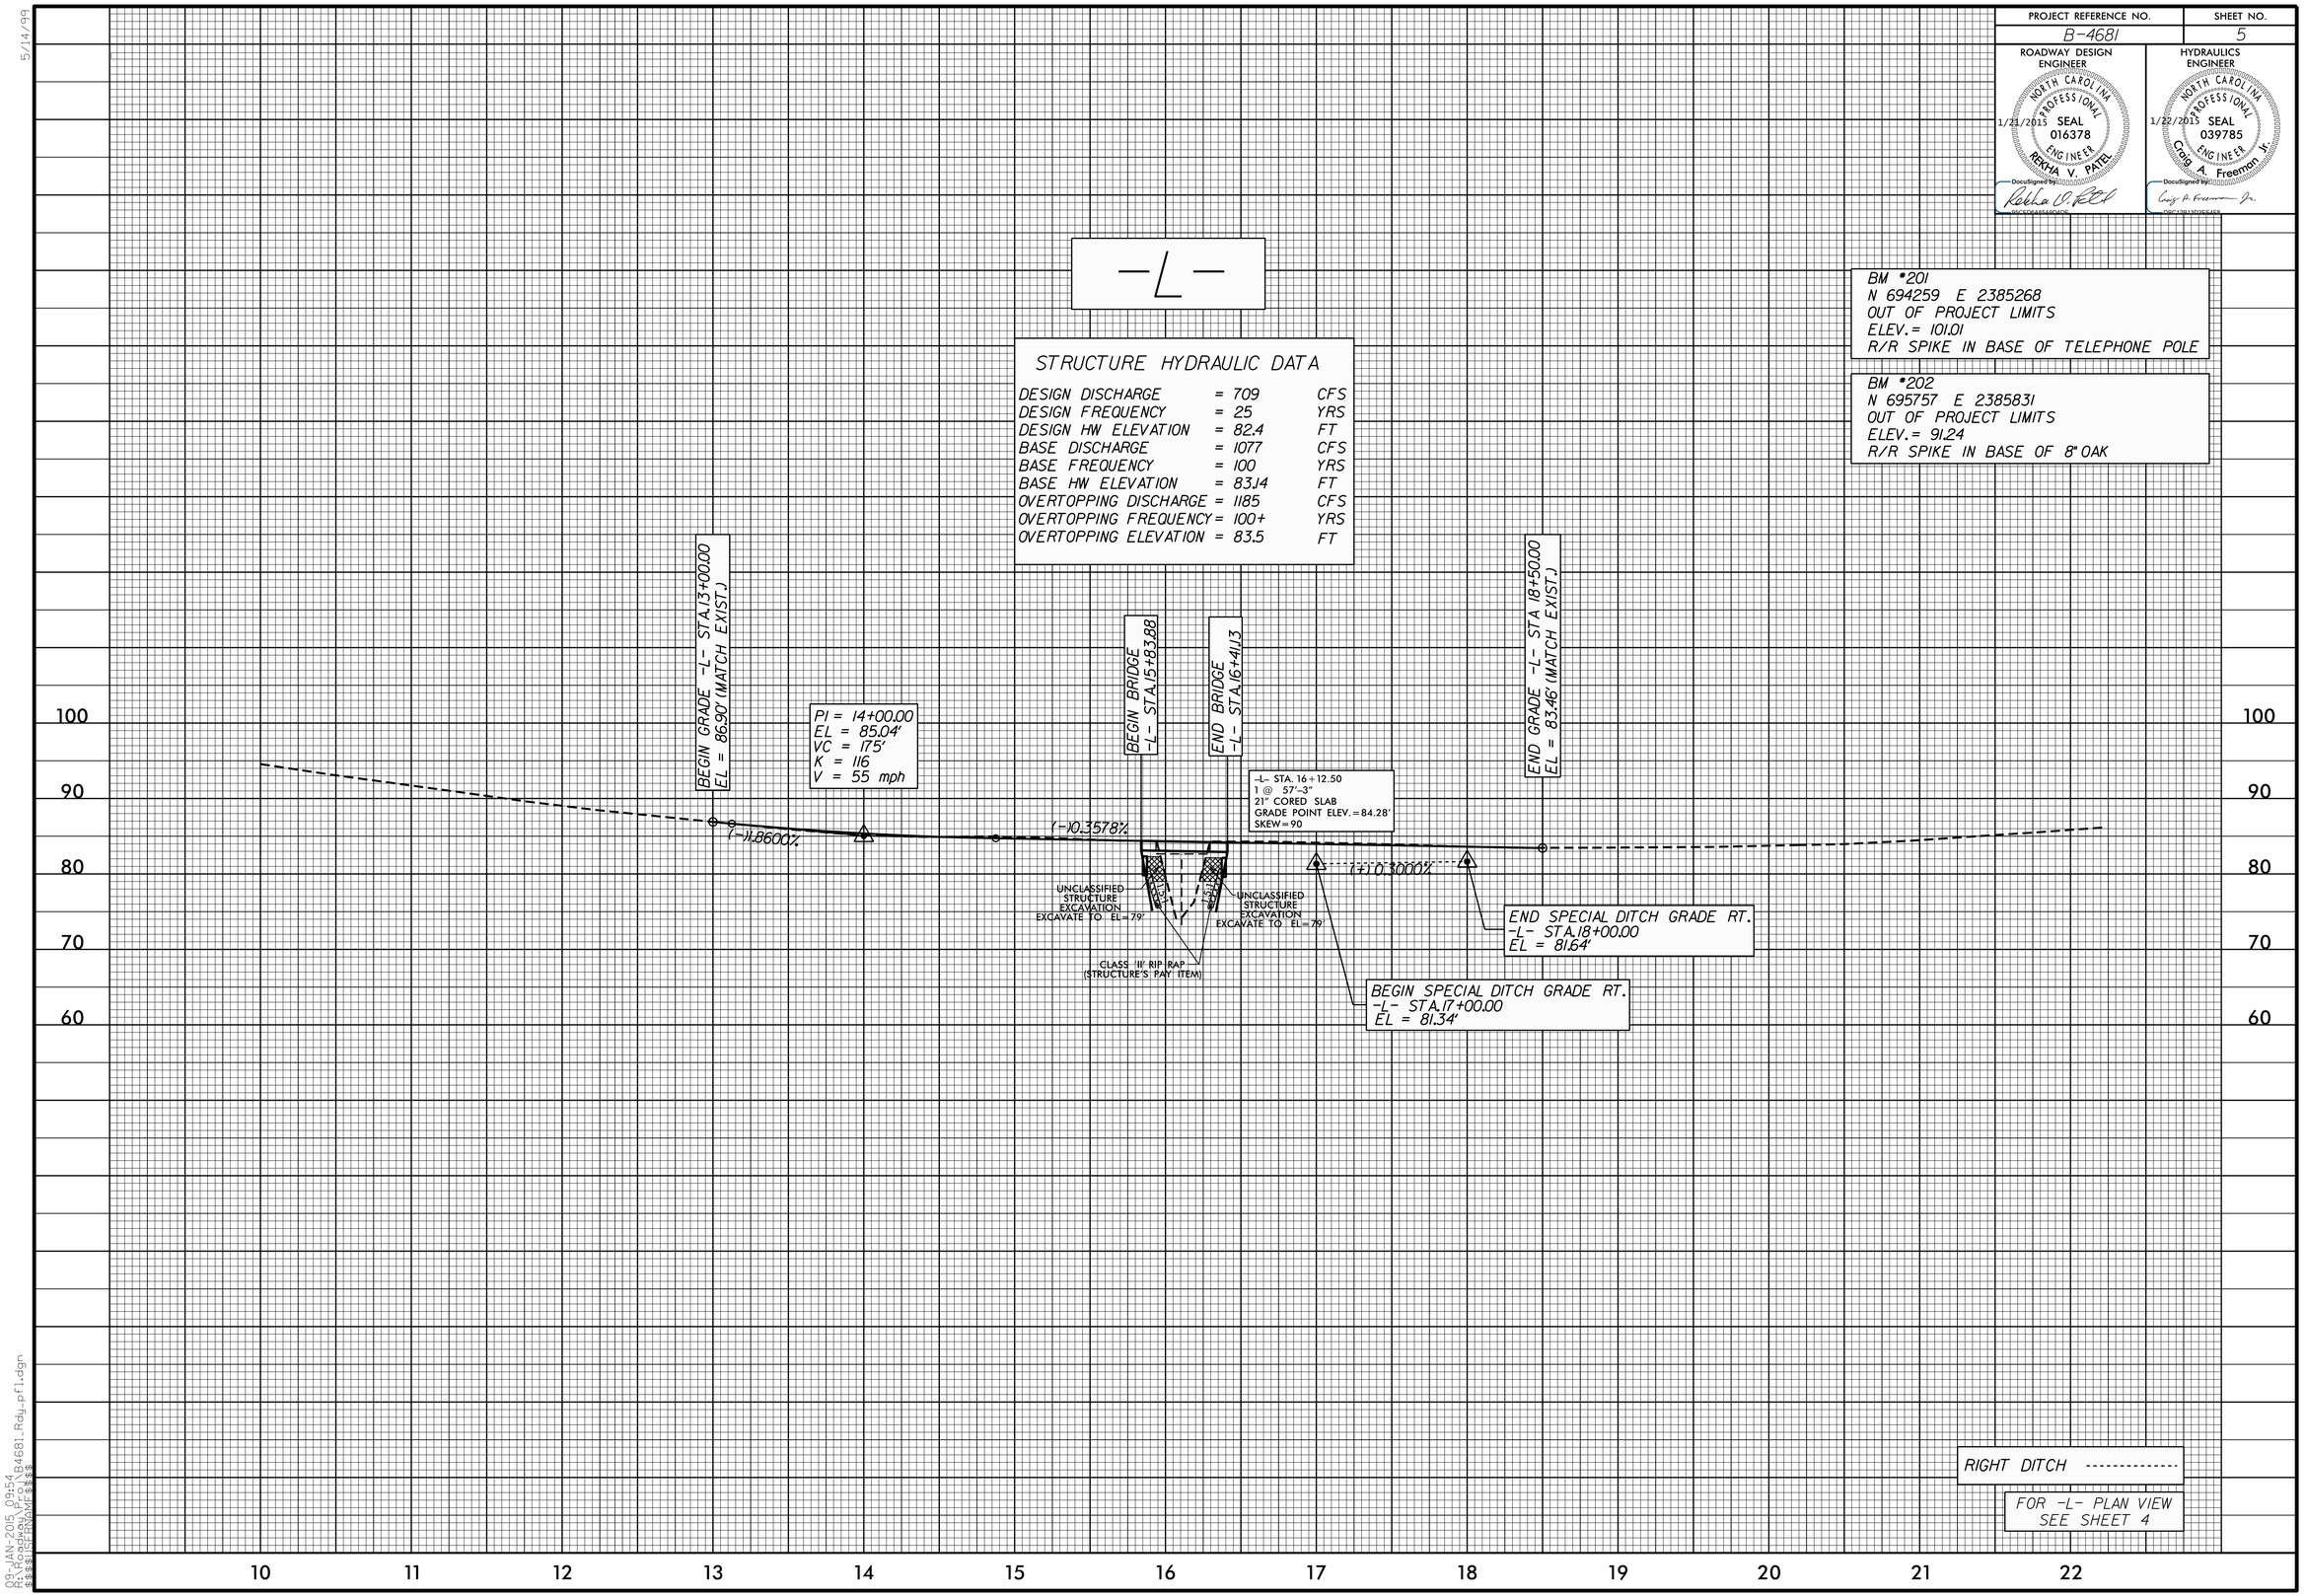

5/14/99

03-JAN-2015 09:54
R:\Roadway\Proj\B4681_Rdy_pfl.dgn
$$$$USERNAME$$$$