09/08/99

TIP PROJECT: B-4681

T.I.P. NO.	SHEET NO.
B-4681	UO-1

STATE OF NORTH CAROLINA
DIVISION OF HIGHWAYS

UTILITIES BY OTHERS PLANS
WILSON COUNTY

LOCATION: BRIDGE NO. 119 OVER LITTLE CONTENTNEA CREEK ON SR 1531 (EAGLE CROSS ROAD)

TYPE OF WORK: RELOCATE UTILITY LINES

NAD 83/95

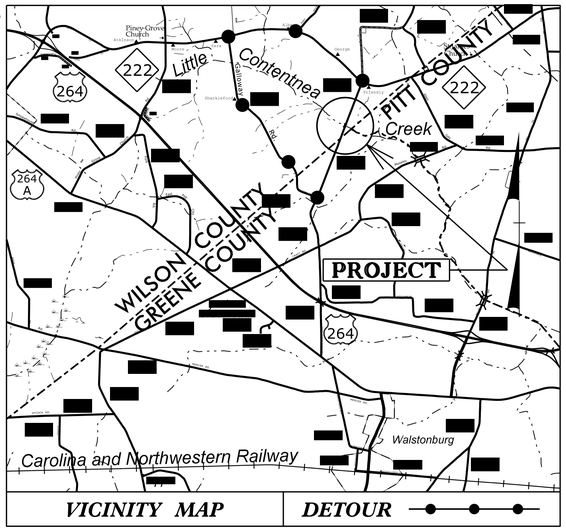

See Sheet 1A For Index of Sheets
See Sheet 1B For Conventional Symbols

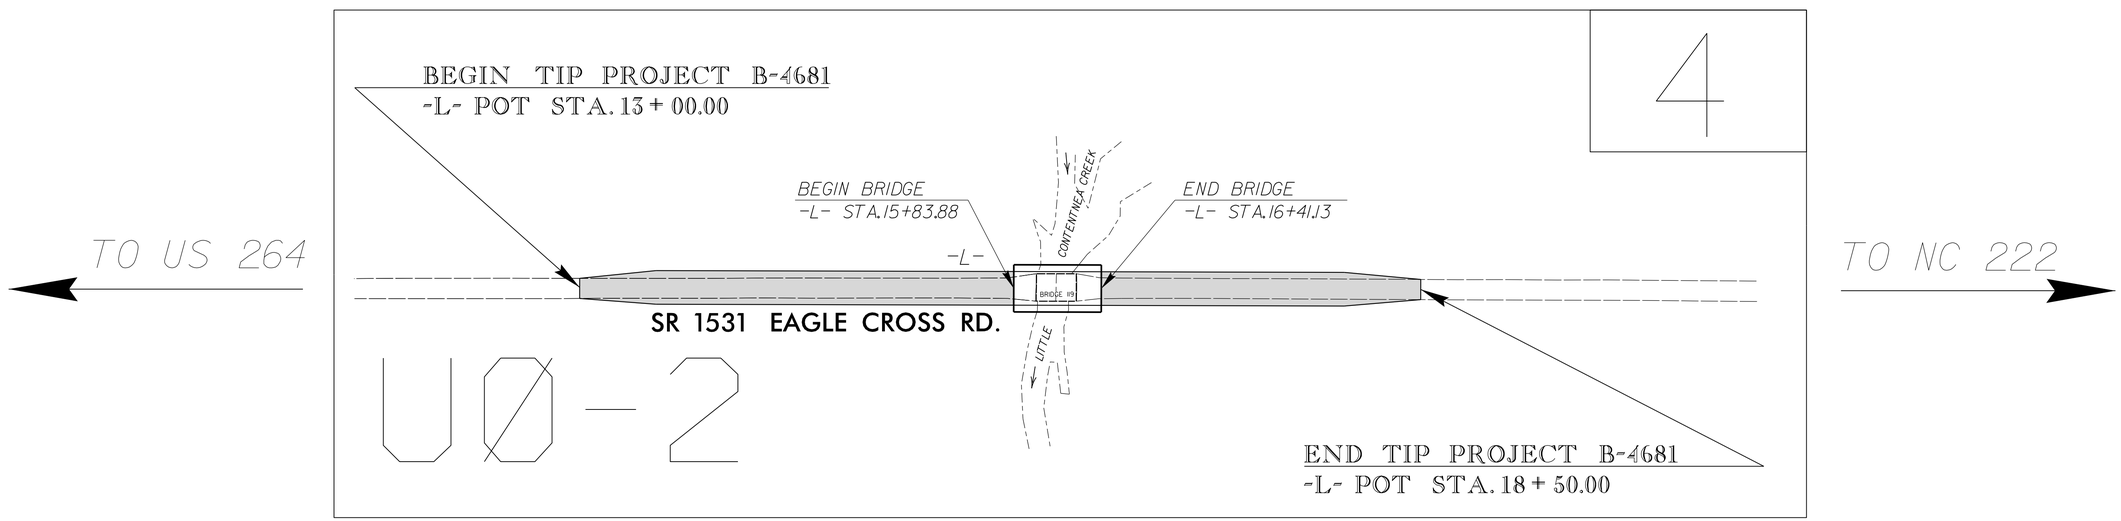

GRAPHIC SCALES

50 25 0 50 100
PLANS

50 25 0 50 100
PROFILE (HORIZONTAL)

10 5 0 10 20
PROFILE (VERTICAL)

INDEX OF SHEETS

SHEET NO.	DESCRIPTION
UO-1	TITLE SHEET
UO-2	UTILITY BY OTHERS PLAN SHEETS

UTILITY OWNERS ON PROJECT

(A) CenturyLink

PREPARED IN THE OFFICE OF:
DIVISION OF HIGHWAYS
UTILITIES UNIT
UTILITIES ENGINEERING
1555 MAIL SERVICES CENTER
RALEIGH NC 27699-1555
PHONE (919) 707-6690
FAX (919) 250-4151

Roger Worthington, P.E. — UTILITIES SECTION ENGINEER
Corey Bousquet, P.E. — UTILITIES SQUAD LEADER PROJECT ENGINEER
Kifah Kamil — UTILITIES PROJECT DESIGNER

26-JAN-2015 09:57
R:\Utilities\Engineering\UBO\Proj\b4681_ut_tsh -U001_psh.dgn
$$$$USERNAME$$$$