PROJECT REFERENCE NO.	SHEET NO.
B-4681	U0-2

UTILITIES BY OTHERS

NOTE:
ALL PROPOSED UTILITY WORK SHOWN ON THIS SHEET WILL BE DONE BY OTHERS. NO PAYMENT WILL BE MADE TO THE CONTRACTOR FOR PROPOSED UTILITY WORK SHOWN ON THIS SHEET.

-L- CURVE DATA

PI Sta 13+17.87	PI Sta 18+80.47
Δ = 0° 16' 20.9" (RT)	Δ = 0° 07' 56.3" (RT)
D = 0° 57' 17.7"	D = 0° 17' 11.3"
L = 28.53'	L = 46.18'
T = 14.27'	T = 23.09'
R = 6,000.00'	R = 20,000.00'
SE = NC	

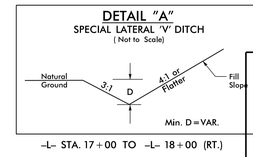

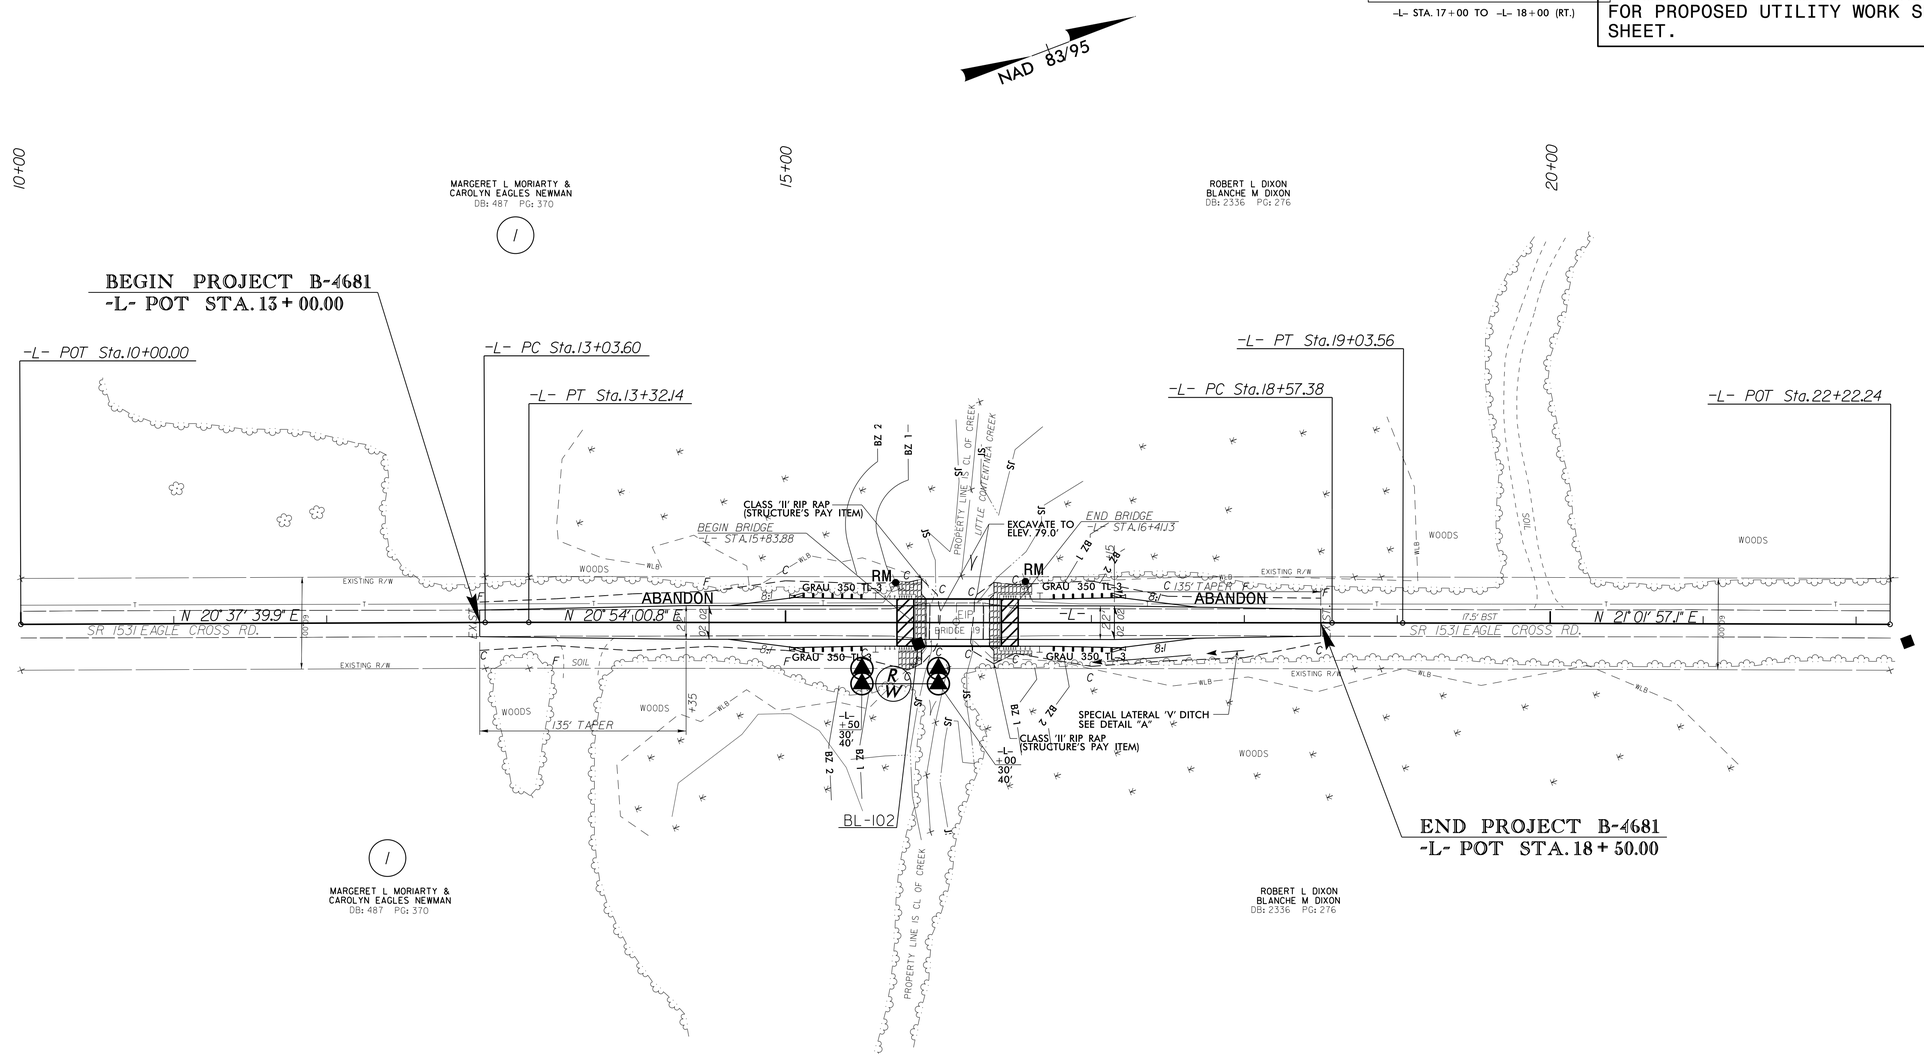

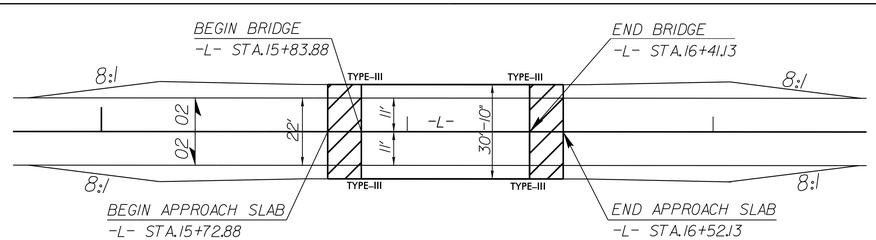

SKETCH SHOWING PAVEMENT IN RELATIONSHIP TO BRIDGE
(NOT TO SCALE)

NOTES: (1) SEE SHEET 5 FOR -L- PROFILE
(2) SEE SHEETS S-1 TO S- FOR STRUCTURE PLANS

5/14/99
26-JAN-2015 10:01
Engineering\Hydraulics\Proj\B4681_ut_rdy4_U002_psh.dgn
$$$$USERNAME$$$$