F.A. PROJECT NO: BRZ-1531(5)

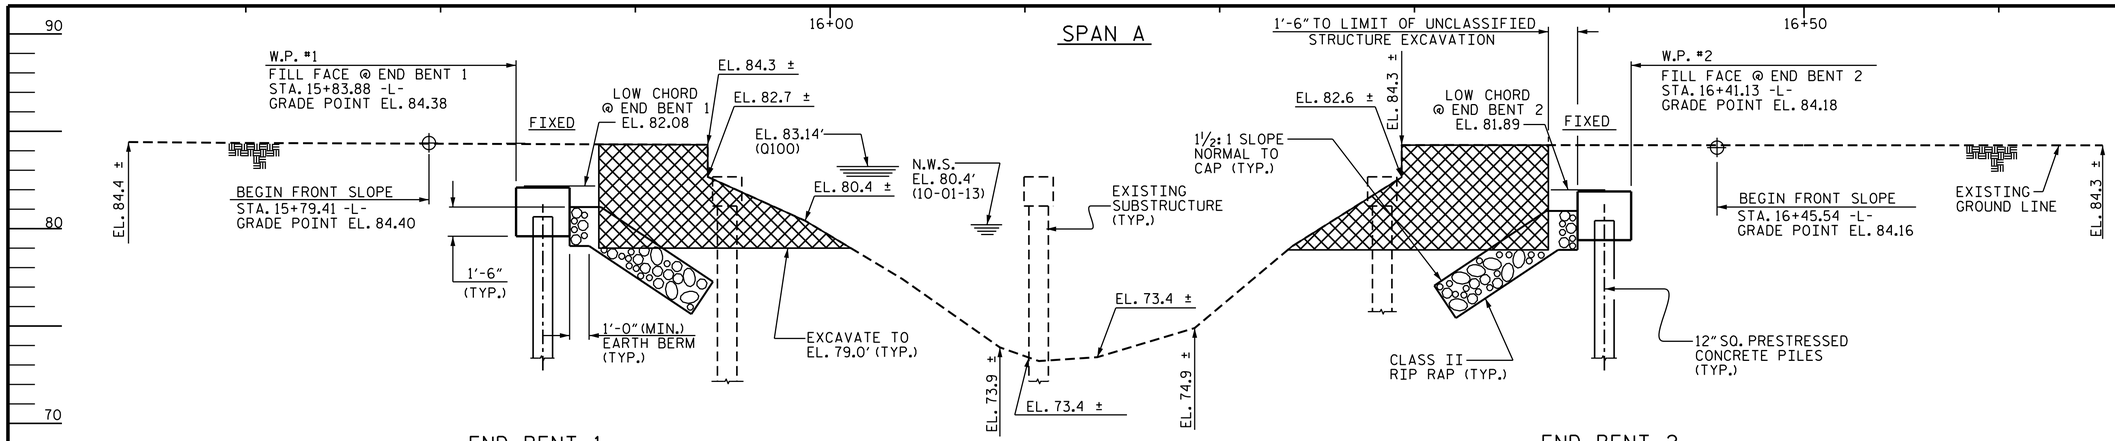


END BENT 1

END BENT 2

## SECTION ALONG -L-

(SECTION THROUGH END BENTS ARE TAKEN AT RIGHT ANGLES.)

(-) 1.8600%

(-) 0.3578%

## GRADE DATA

PI STA. = 14+00.00 -L-
EL = 85.04
VC = 175'

UNCLASSIFIED
STRUCTURE
EXCAVATION
(SEE NOTES)

I HEREBY CERTIFY THESE PLANS
ARE THE AS-BUILT PLANS.

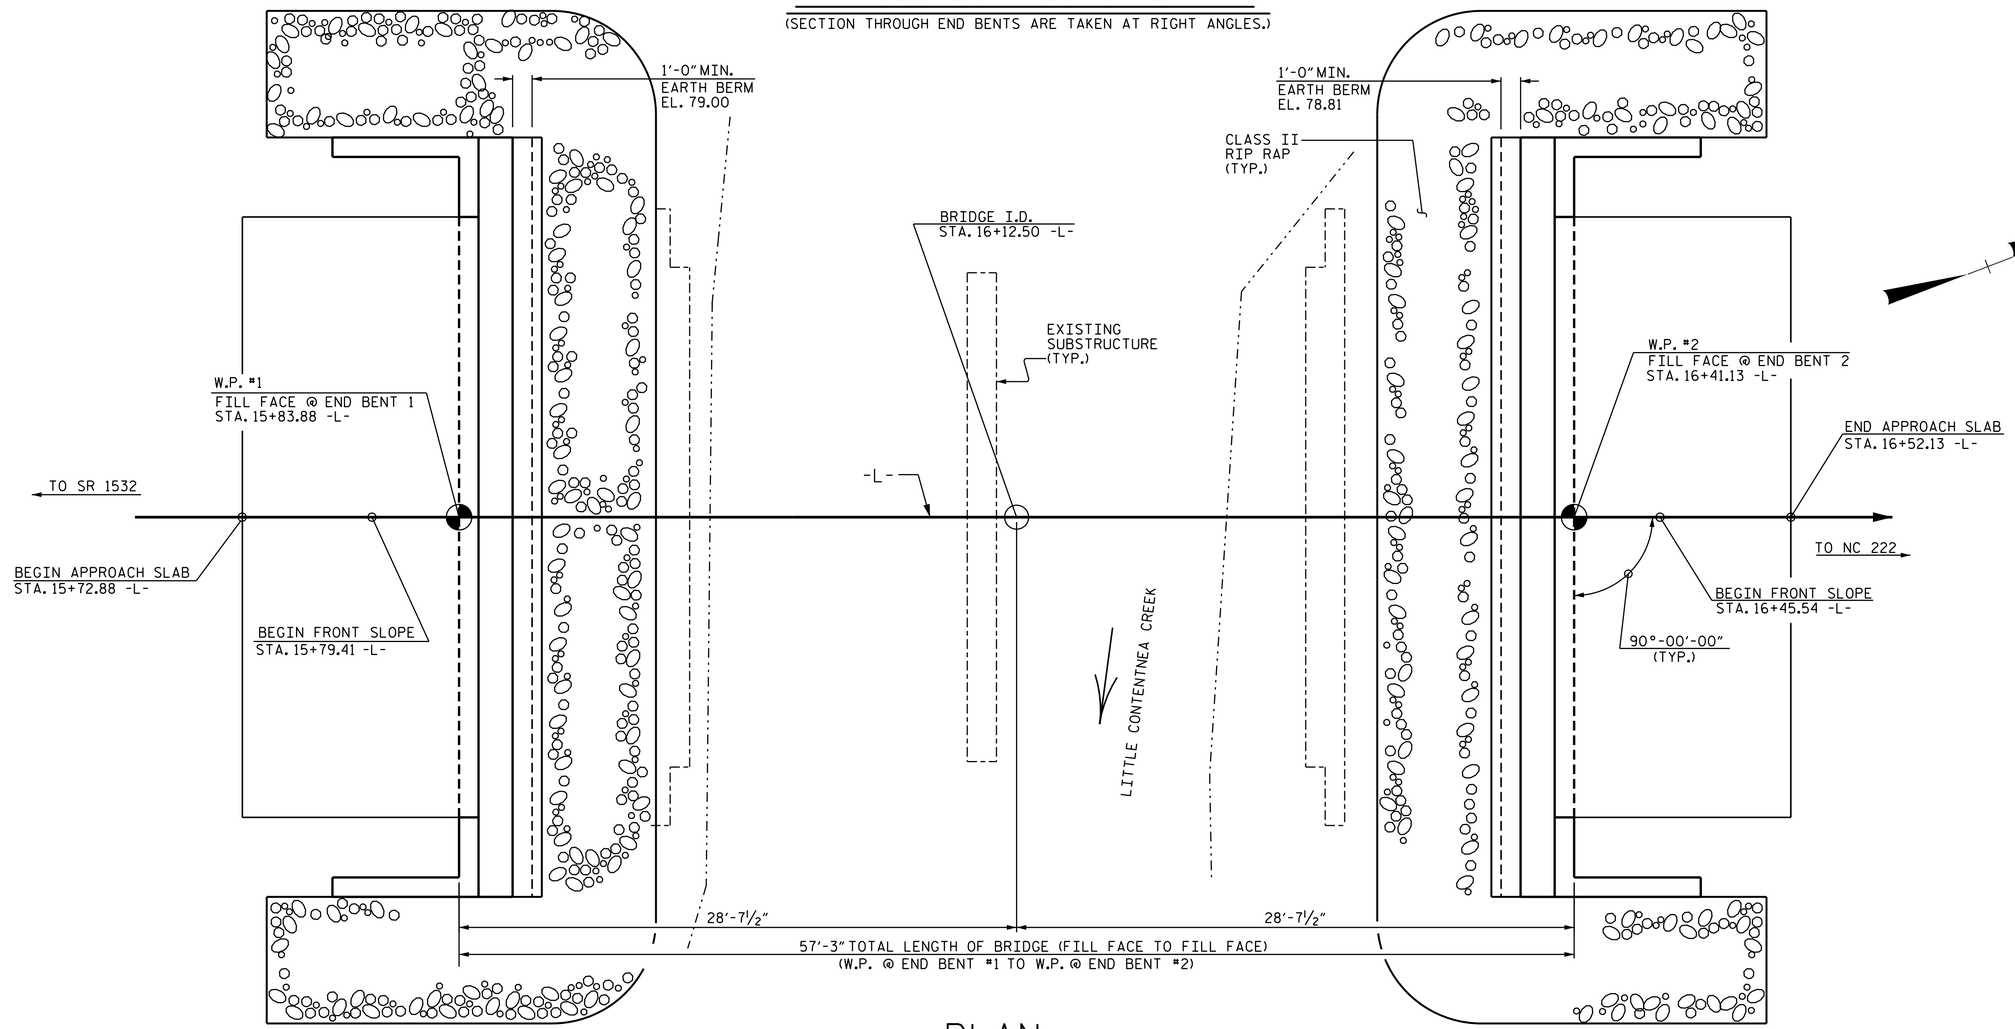


## PLAN

(FOR CLARITY, PILES ARE NOT SHOWN IN PLAN VIEW)

NORTH CAROLINA PROFESSIONAL SEAL 025516 ENGINEER EMILY E. MURRAY

DocuSigned by: Emily Murray CAEB97AEDC5B4E0... 2/18/2015

NORTH CAROLINA PROFESSIONAL SEAL 21271 ENGINEER GREGORY W. DICKEY

DocuSigned by: Greg Dickey 884E46B8CE5B4B6... 2/19/2015

PROJECT NO. B-4681

WILSON COUNTY

STATION: 16+12.50 -L-

SHEET 1 OF 3 REPLACES BRIDGE #119

STATE OF NORTH CAROLINA
DEPARTMENT OF TRANSPORTATION
RALEIGH

# GENERAL DRAWING

FOR BRIDGE OVER LITTLE CONTENTNEA CREEK ON SR 1531 BETWEEN SR 1532 & NC 222

| REVISIONS | | | | | | | | SHEET NO. |
|---|---|---|---|---|---|---|---|---|
| NO. | BY: | DATE: | | NO. | BY: | DATE: | | S-1 |
| 1 | | | | 3 | | | | TOTAL SHEETS |
| 2 | | | | 4 | | | | 15 |

DRAWN BY : A. K. PATEL DATE : 06-2014
CHECKED BY : P. N. HOLDER DATE : 06-2014
DESIGN ENGINEER OF RECORD: A. K. PATEL DATE : 09-2014

18-FEB-2015 13:36
Y:\Structures\Plans\FinalPlans\B-4681_SD_CS.dgn
emurray