TIP PROJECT: B-4681

CONTRACT:

STATE	STATE PROJECT REFERENCE NO.	SHEET NO.	TOTAL SHEETS
N.C.	B-4681	2A	8

STATE PROJ. NO.	F.A. PROJ. NO.	DESCRIPTION
38465.1.2	BRZ-1531(5)	PE

STATE OF NORTH CAROLINA
DIVISION OF HIGHWAYS

WILSON COUNTY

LOCATION: BRIDGE NO. 119 OVER LITTLE CONTENTNEA CREEK ON SR 1531

TYPE OF WORK: GRADING, PAVING, DRAINAGE & STRUCTURE

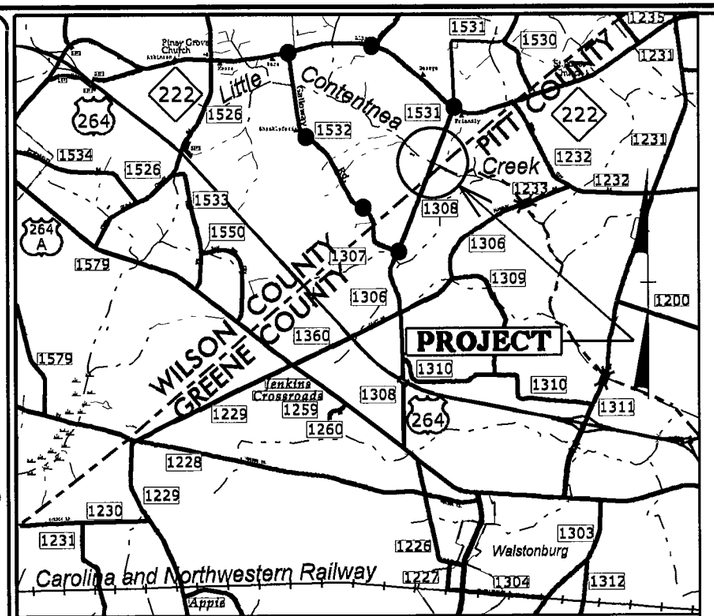

VICINITY MAP | ***DETOUR***

See Sheet 1-A For Index of Sheets
See Sheet 1-B For Conventional Symbols

NAD 83/95

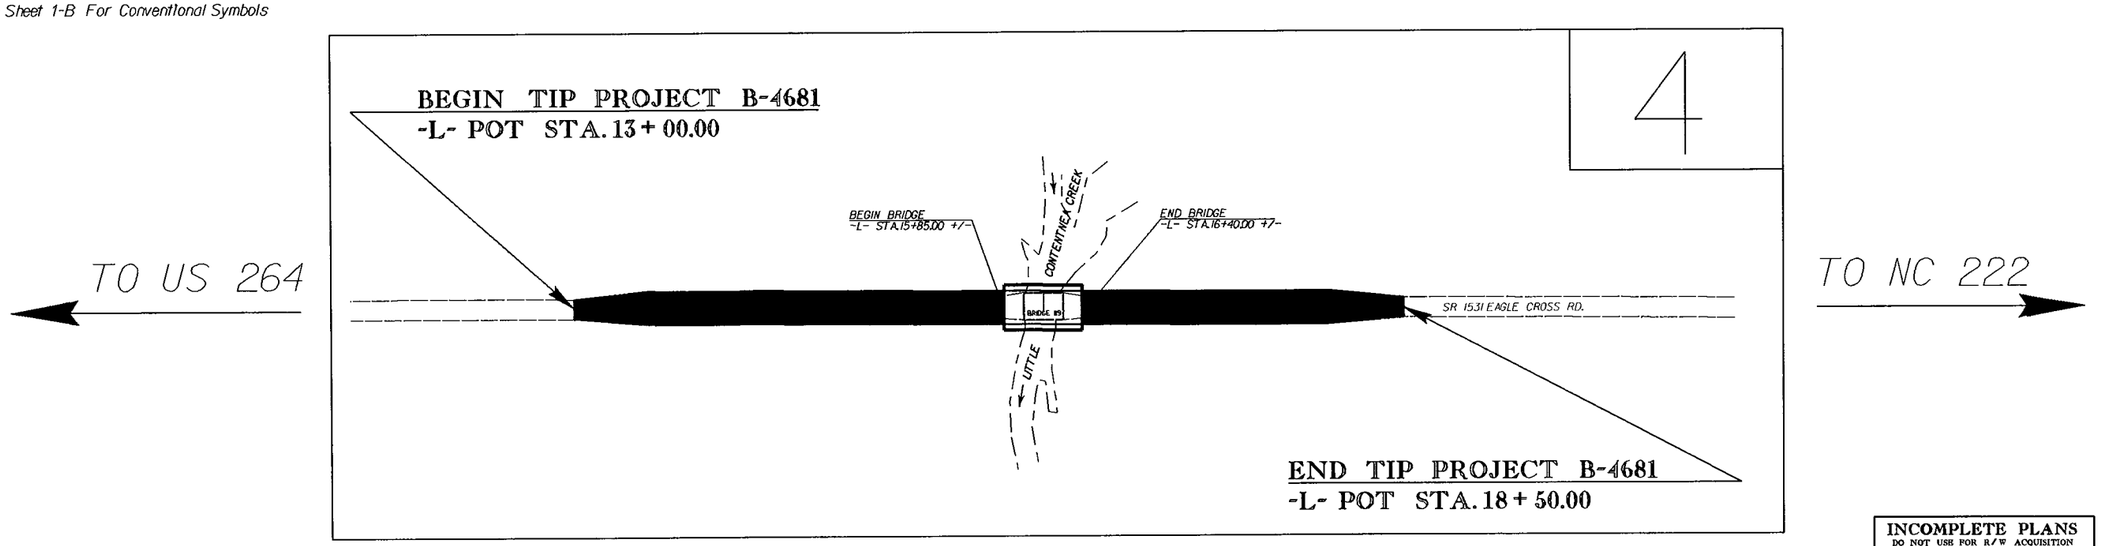

THIS PROJECT IS NOT WITHIN ANY MUNICIPAL BOUNDARIES
CLEARING ON THIS PROJECT SHAL BE PERFORMED TO THE LIMITS ESTABLISHED BY METHOD

INCOMPLETE PLANS
DO NOT USE FOR R/W ACQUISITION
PRELIMINARY PLANS
DO NOT USE FOR CONSTRUCTION

GRAPHIC SCALES

50′ 25′ 0 50′ 100′
PLANS

50′ 25′ 0 50′ 100′
PROFILE (HORIZONTAL)

10′ 5′ 0 10′ 20′
PROFILE (VERTICAL)

DESIGN DATA

ADT 2015 = 135
ADT 2035 = 300
DHV = 12 %
D = 55 %
T = 8 % *
V = 60 MPH
* TTST =4% DUAL =4%
FUNC CLASS = RURAL LOCAL
SUBREGIONAL TIER

PROJECT LENGTH

LENGTH ROADWAY TIP PROJECT B-4681 = 0.094 MI.
LENGTH STRUCTURE TIP PROJECT B-4681 = 0.010 MI.
TOTAL LENGTH OF TIP PROJECT B-4681 = 0.104 MI.

Prepared In the Office of:
DIVISION OF HIGHWAYS
1000 Birch Ridge Dr., Raleigh NC, 27610

2012 STANDARD SPECIFICATIONS

RIGHT OF WAY DATE:
NOVEMBER 21, 2014

LETTING DATE:
NOVEMBER 17, 2015

REKHA PATEL, P.E.
PROJECT ENGINEER

MICHAEL W. LITTLE, P.E.
PROJECT DESIGN ENGINEER

HYDRAULICS ENGINEER

SIGNATURE: P.E.

ROADWAY DESIGN ENGINEER

SIGNATURE: P.E.

STATE OF NORTH CAROLINA DEPARTMENT OF TRANSPORTATION

19-DEC-2013 11:10
L:\ERO\Greenville_Investigation\TIP\B4681_GEO_RDWY\CADD_GEOTECH\Site&Sub\B4681_GEO_RDY_TITLE.dgn
cbTurner AT GEO25461