PROJECT REFERENCE NO.	SHEET NO.
B-4681	4
R/W SHEET NO.	
ROADWAY DESIGN ENGINEER	HYDRAULICS ENGINEER

INCOMPLETE PLANS
DO NOT USE FOR R/W ACQUISITION

PRELIMINARY PLANS
DO NOT USE FOR CONSTRUCTION

-L- CURVE DATA

PI Sta 13+17.87	PI Sta 18+80.47
Δ = 0° 16' 20.9" (RT)	Δ = 0° 07' 56.3" (RT)
D = 0° 57' 17.7"	D = 0° 17' 11.3"
L = 28.53'	L = 46.18'
T = 14.27'	T = 23.09'
R = 6,000.00'	R = 20,000.00'

NAD 83/95

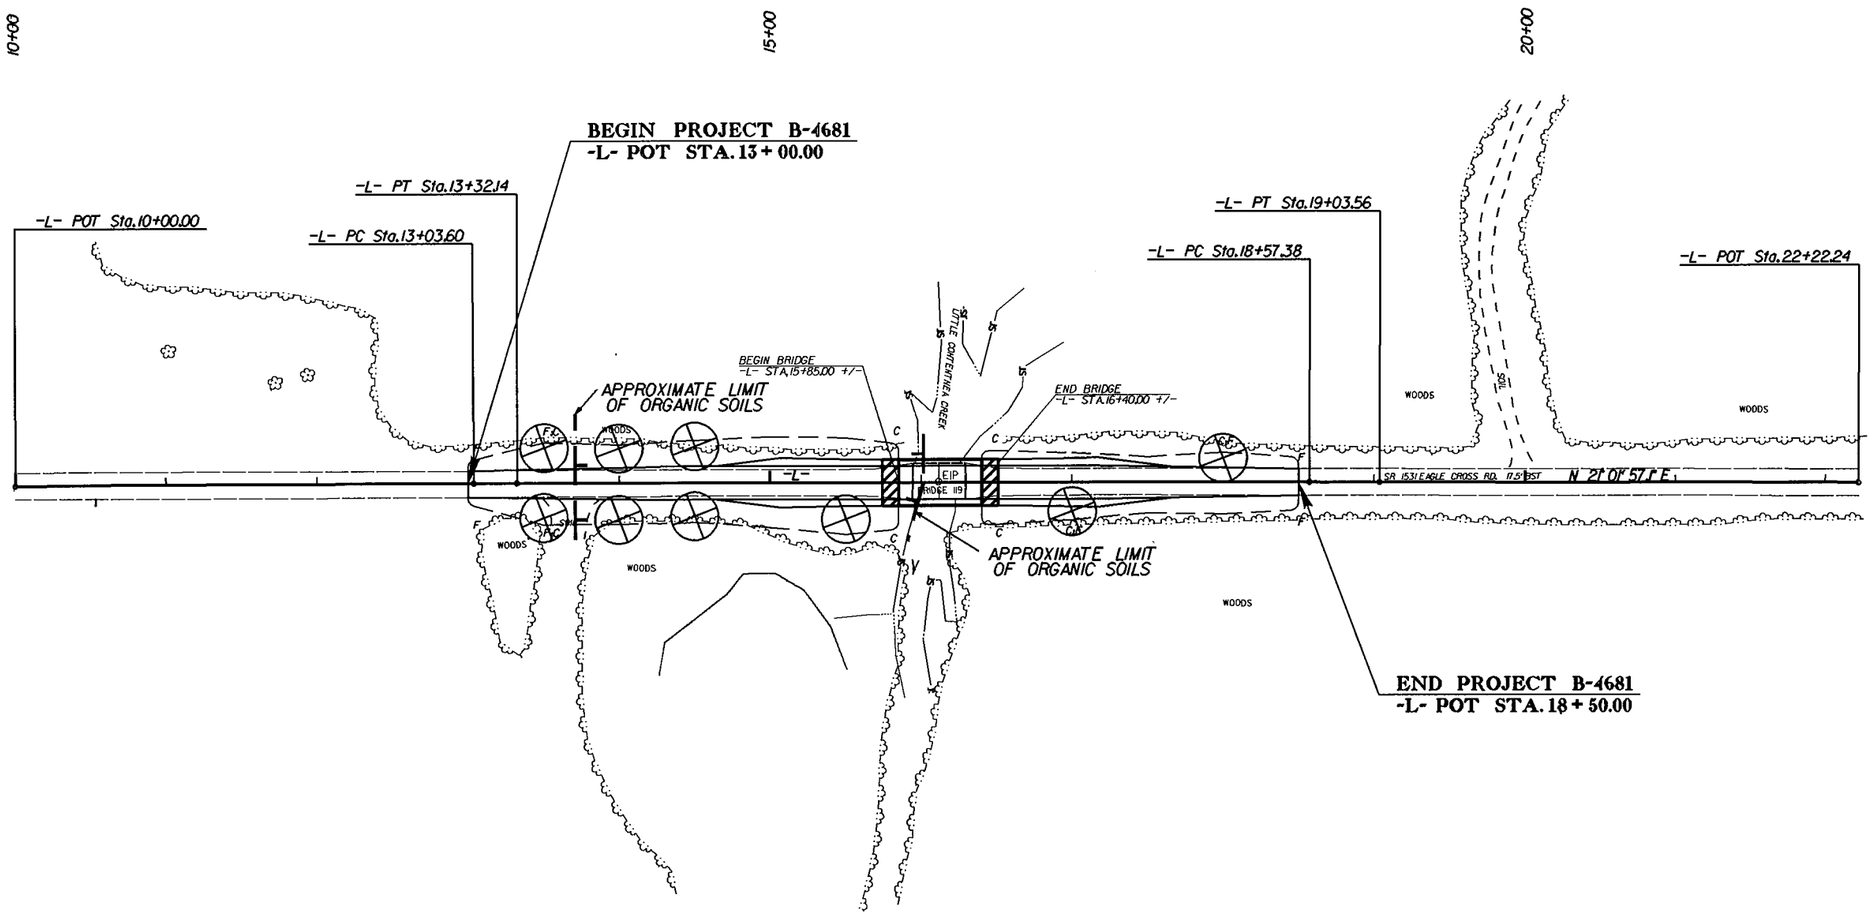

BM-202

REVISIONS

19-DEC-2013 11:17
L:\ERO\Greenville Investigation\TIP\B4681_GEO\RDWY\CADD_GEOTECH\Site&Sub\B4681_GEO_RDY_DSN.dgn