PROJECT REFERENCE NO.	SHEET NO.
U-5305	6
R/W SHEET NO.	

ROADWAY DESIGN ENGINEER
NORTH CAROLINA PROFESSIONAL SEAL 014571 ENGINEER James A. Speer
DocuSigned by: James Speer 3/4/2015
24572CD7D1A6403...

HYDRAULICS ENGINEER
NORTH CAROLINA PROFESSIONAL SEAL 020329 ENGINEER ANNY A. BILLINGS
DocuSigned by: Anny A. Billings 3/4/2015
97988B640AB844A...

SEE SHEET 10 FOR -Y2- PROFILE

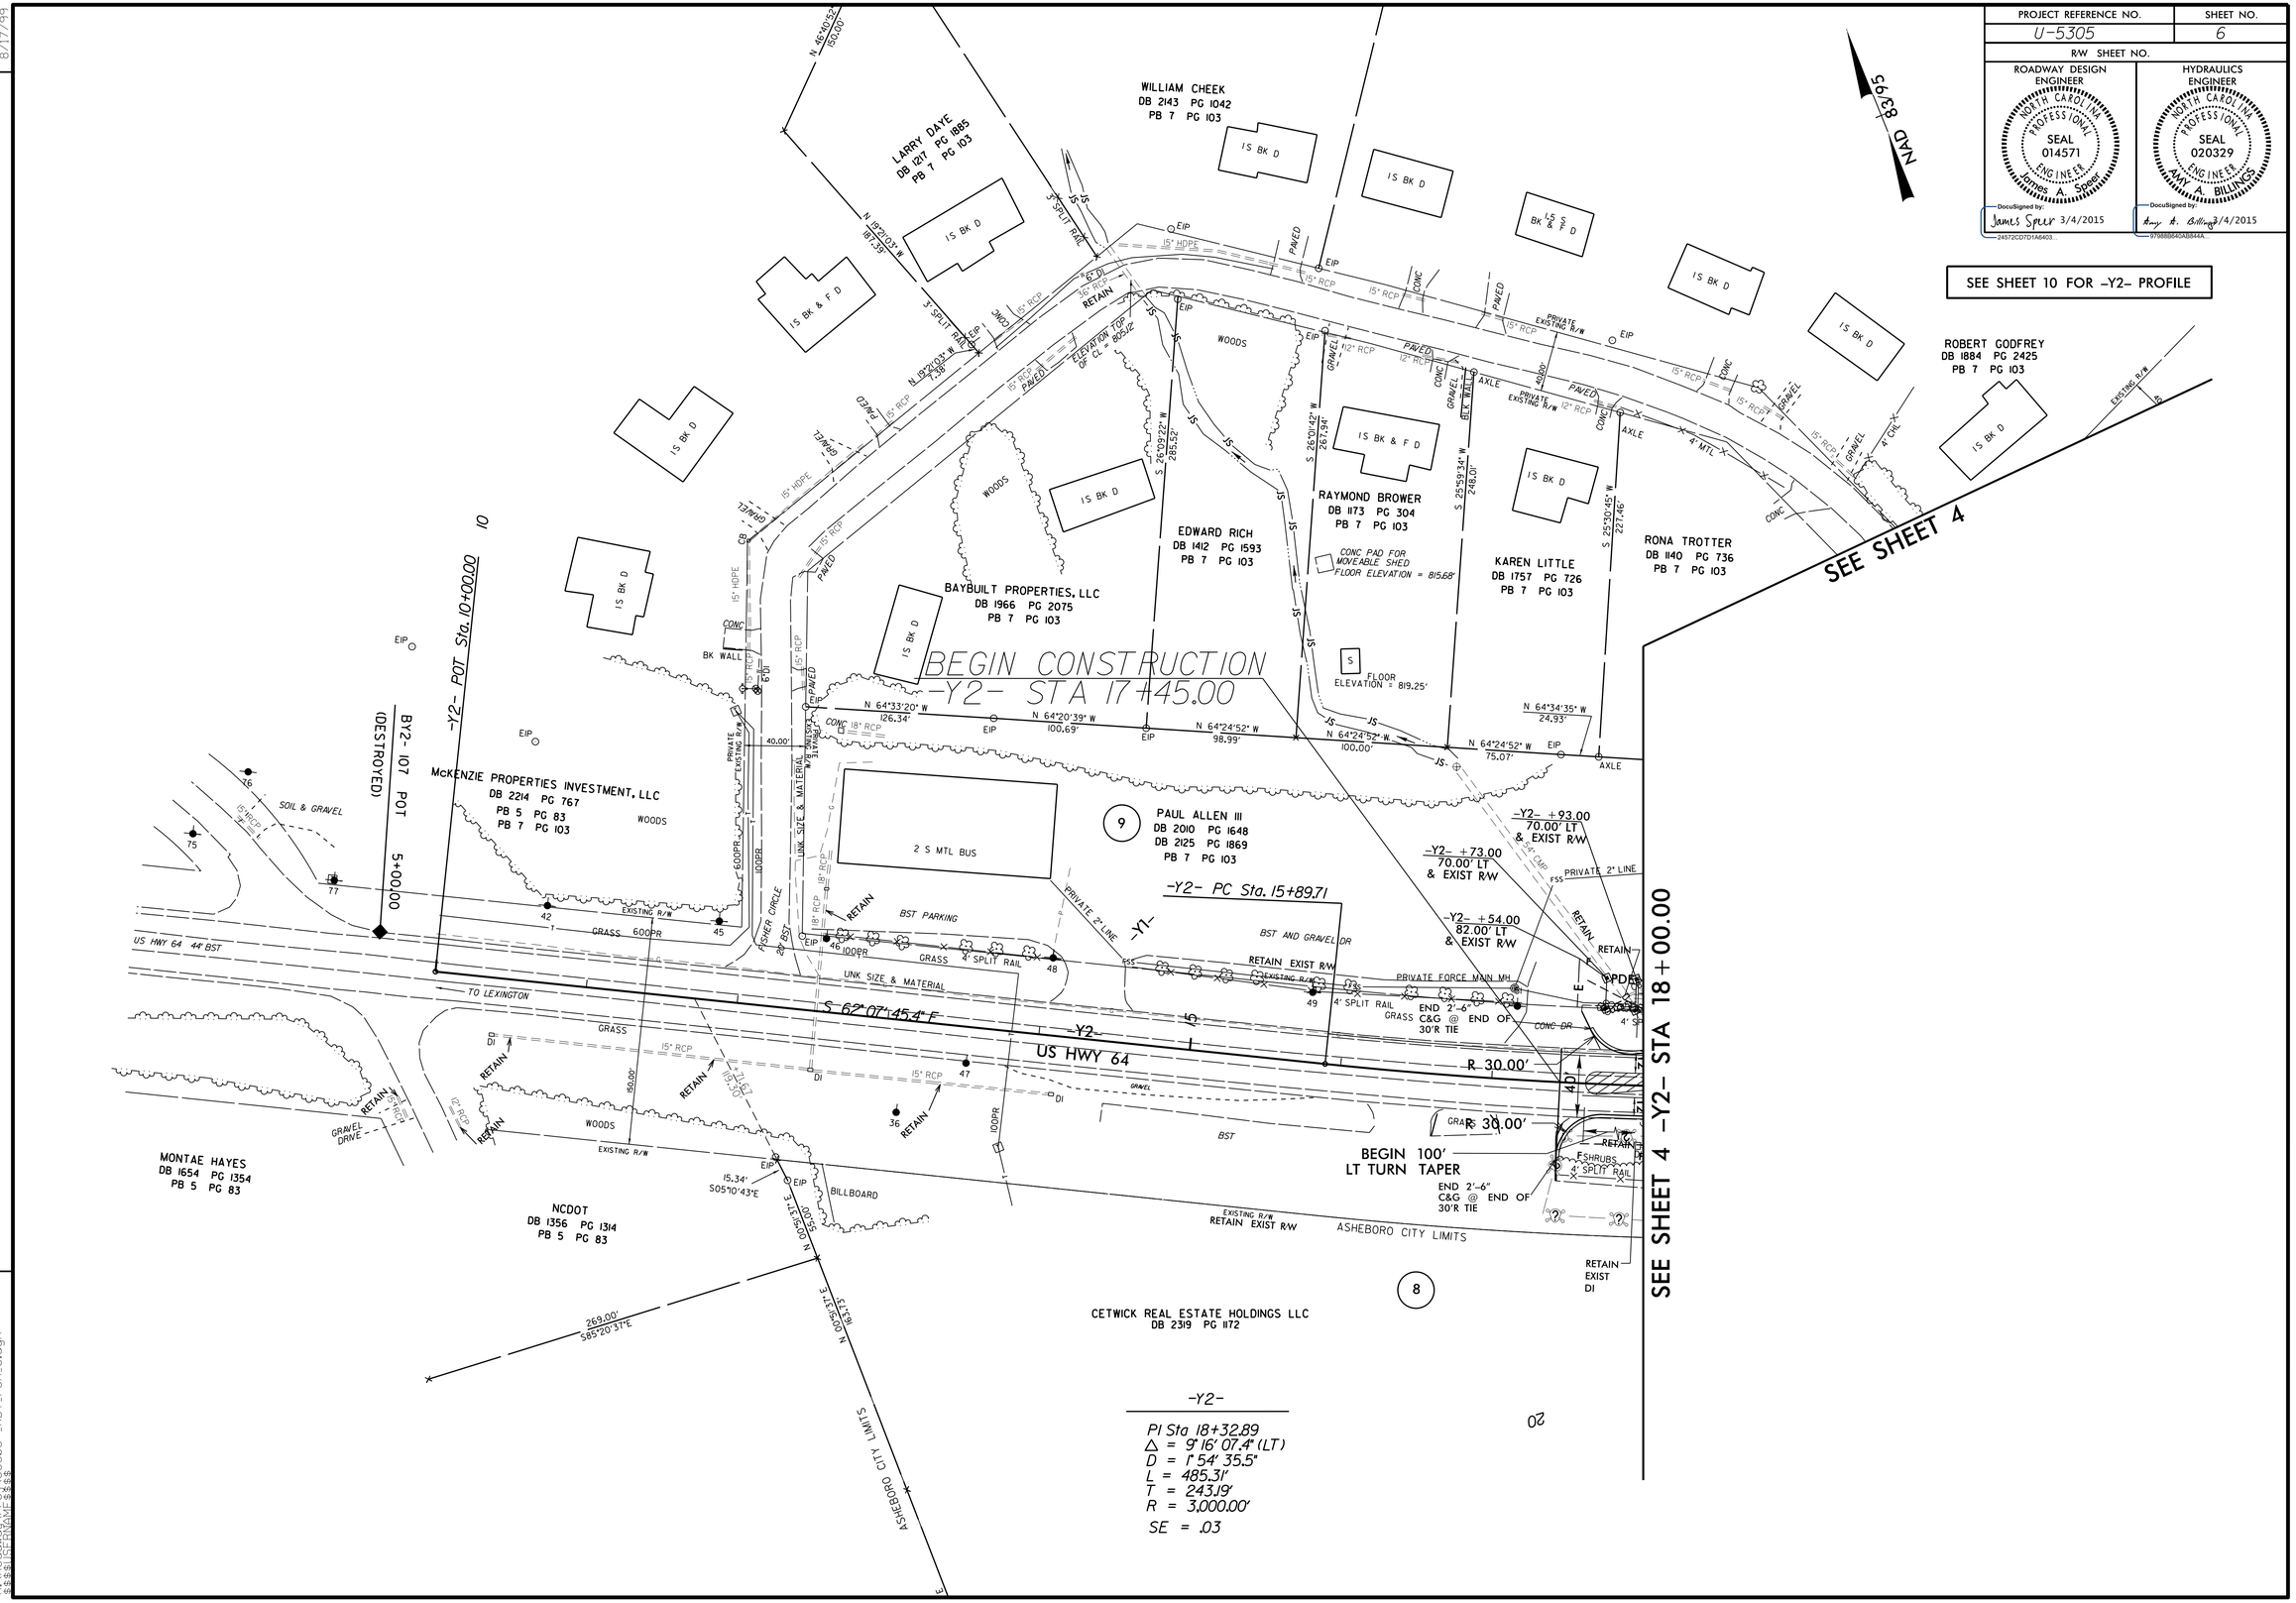

REVISIONS

8/17/99

04-MAR-2015 08:56
R:\Roadway\Proj\U5305_RDY_PSH_6.dgn
$$$$USERNAME$$$$