PROJECT REFERENCE NO.	SHEET NO.
U-5305	U0-3

UTILITIES BY OTHERS

NOTE:
ALL PROPOSED UTILITY WORK SHOWN ON THIS SHEET WILL BE DONE BY OTHERS. NO PAYMENT WILL BE MADE TO THE CONTRACTOR FOR PROPOSED UTILITY WORK SHOWN ON THIS SHEET.

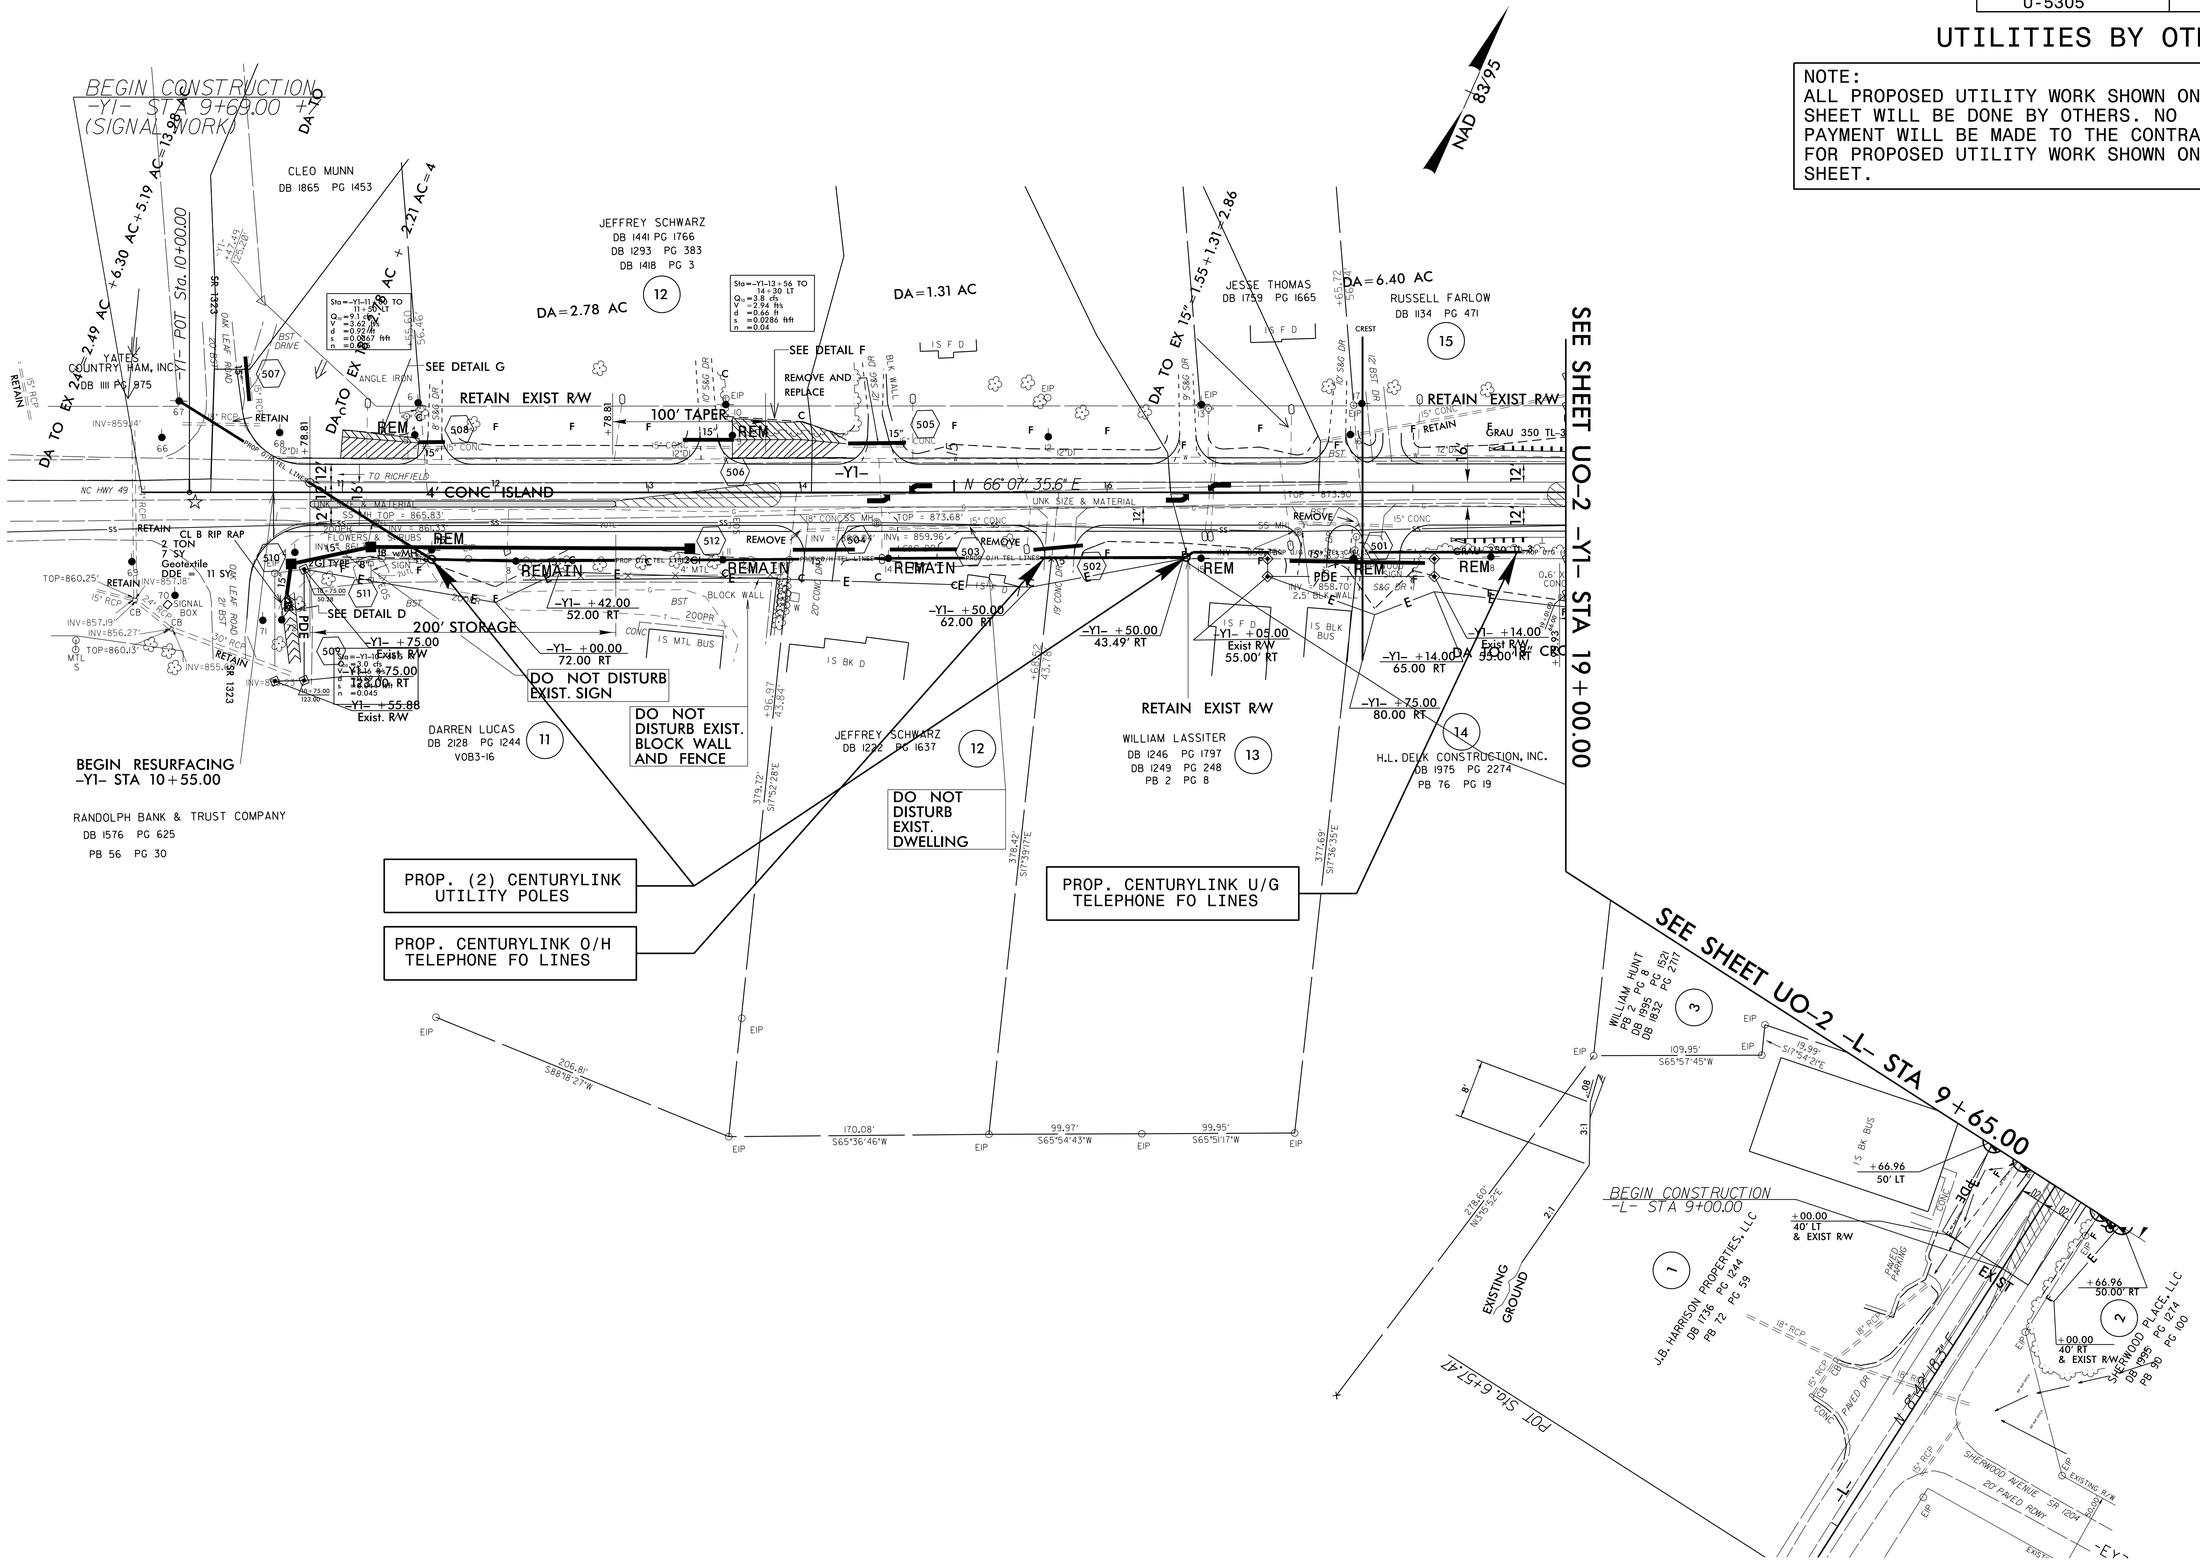

5/14/99

26-MAR-2015 09:36
Utilities\Engineering\U0\Proj\U5305_UTL_PSH_U03.dgn