PROJECT REFERENCE NO.	SHEET NO.
6CRJ009183,etc	2

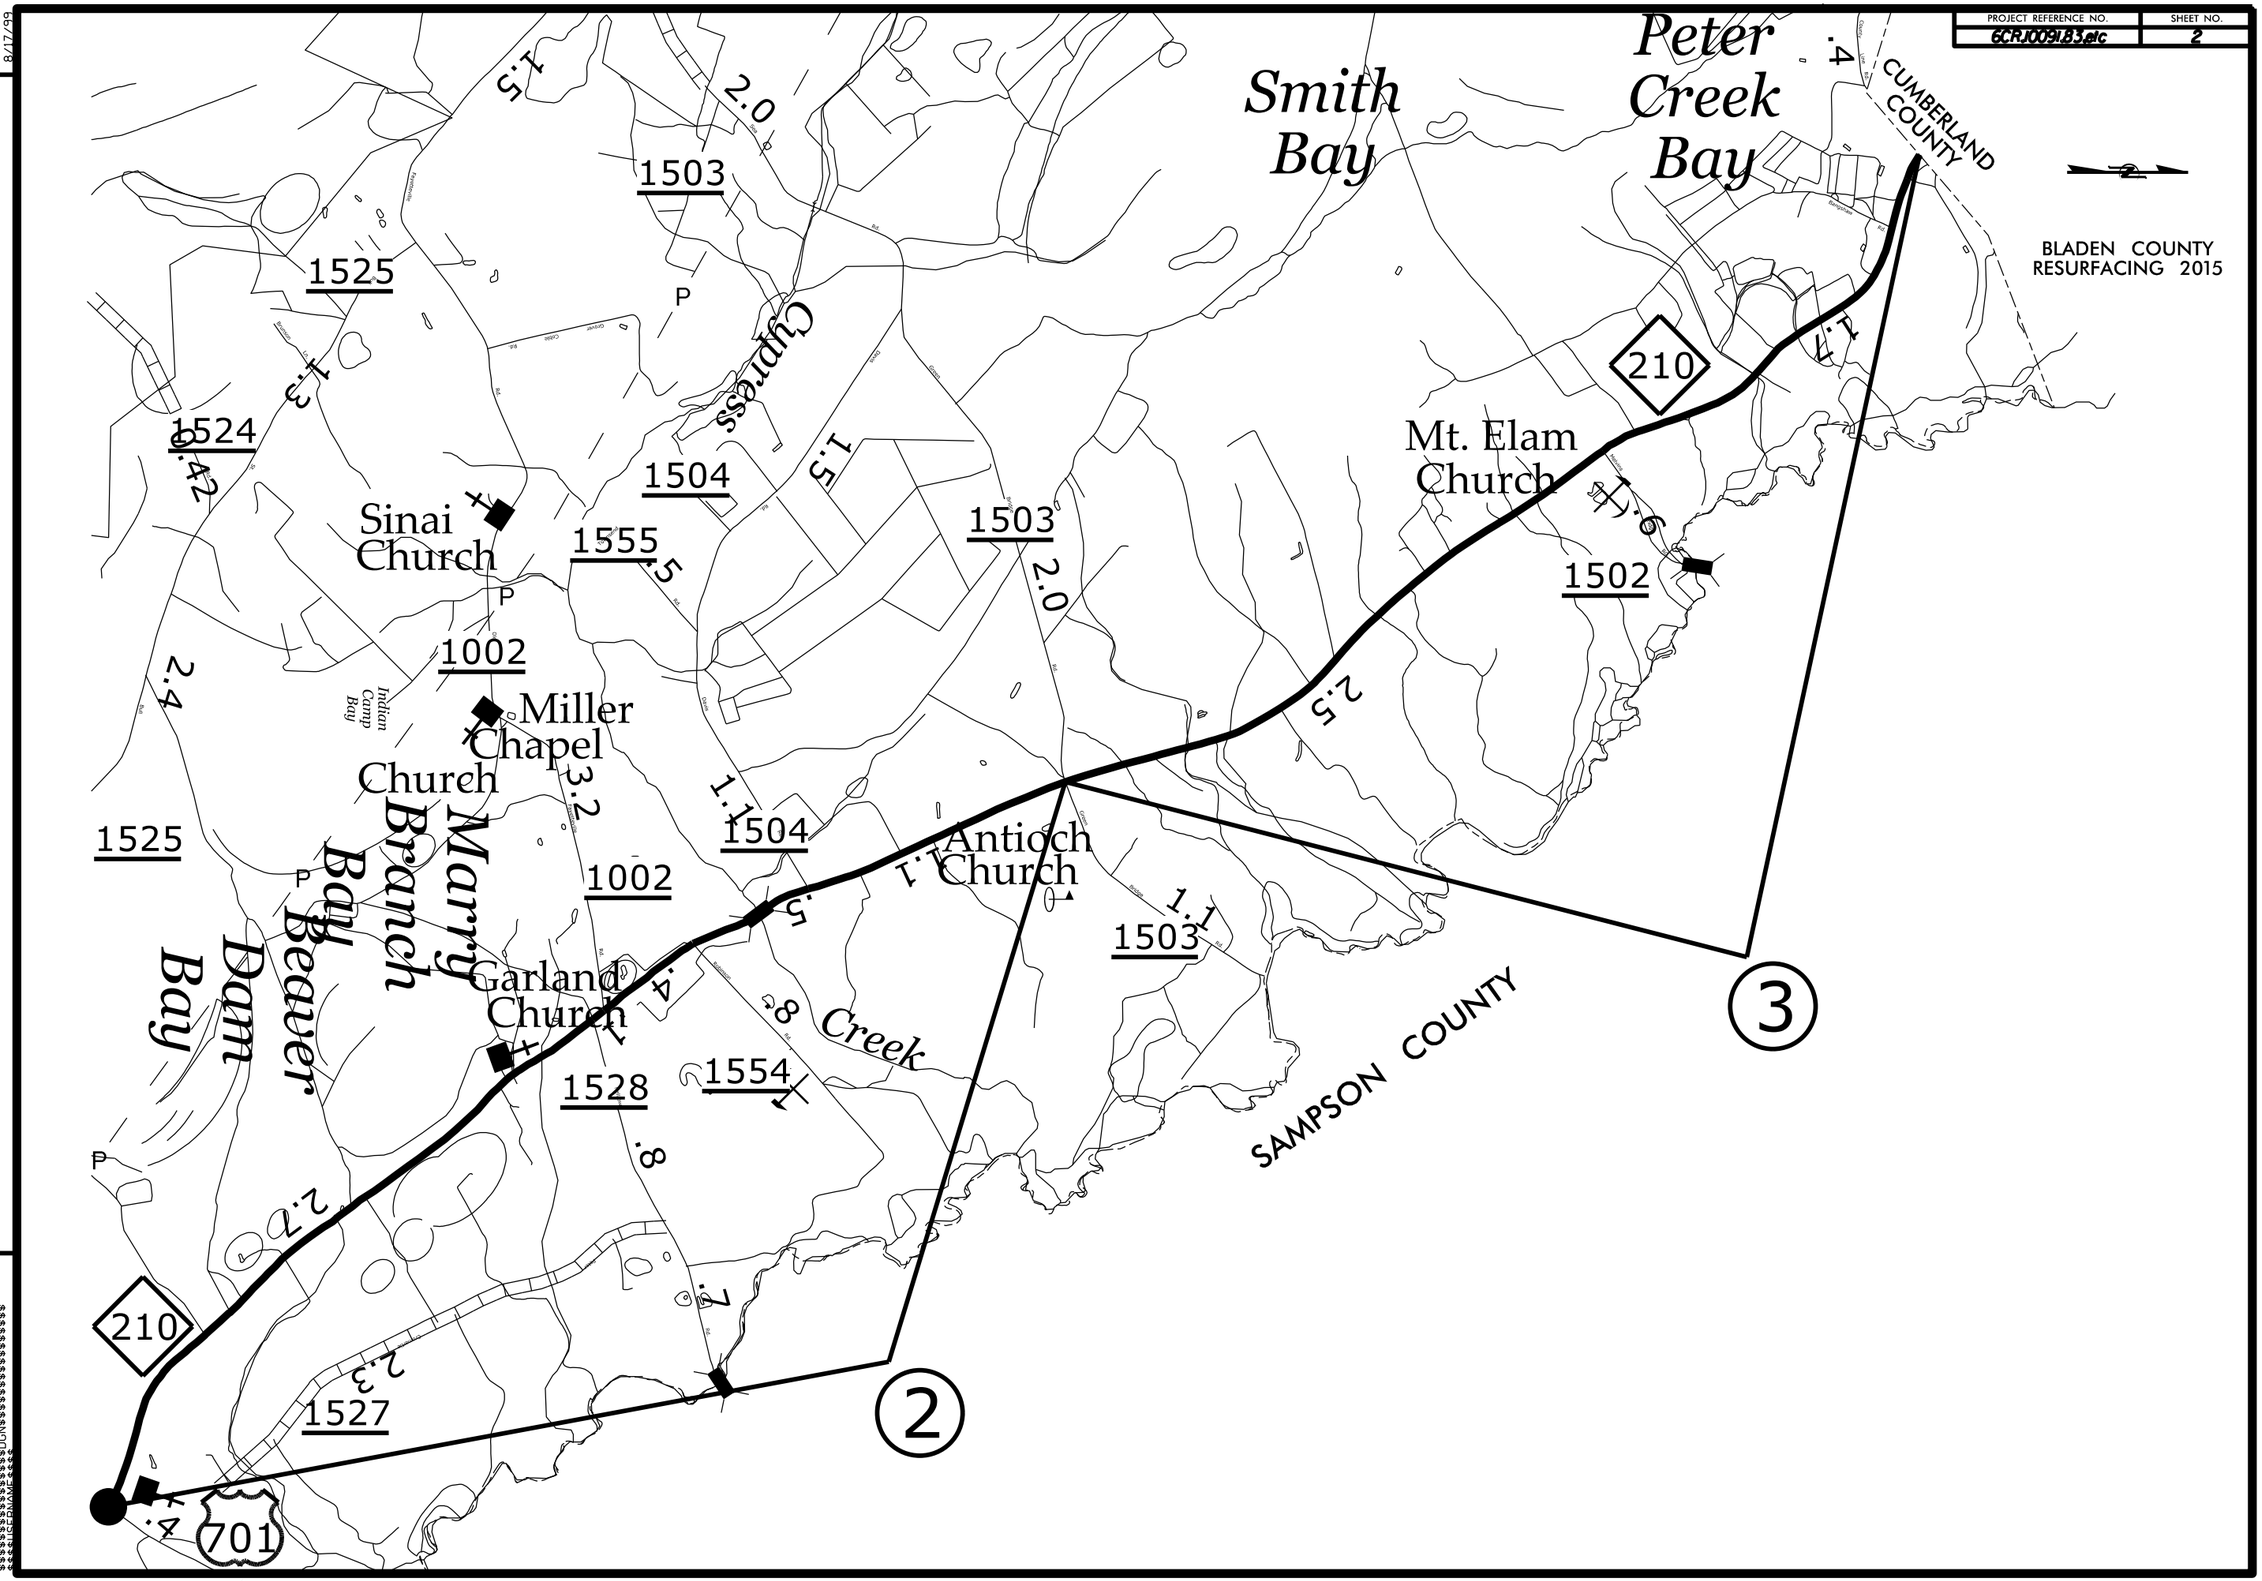

REVISIONS

8/17/99