DocuSign Envelope ID: FF76B1E7-80F5-40B0-BB69-11589CAA777C

PROJ. REFERENCE NO.	SHEET NO.
R-3622B	TMP-14

STV/ Ralph Whitehead Associates, Inc.
900 West Trade St., Ste. 715
Charlotte, NC 28202
NC License Number F-0991

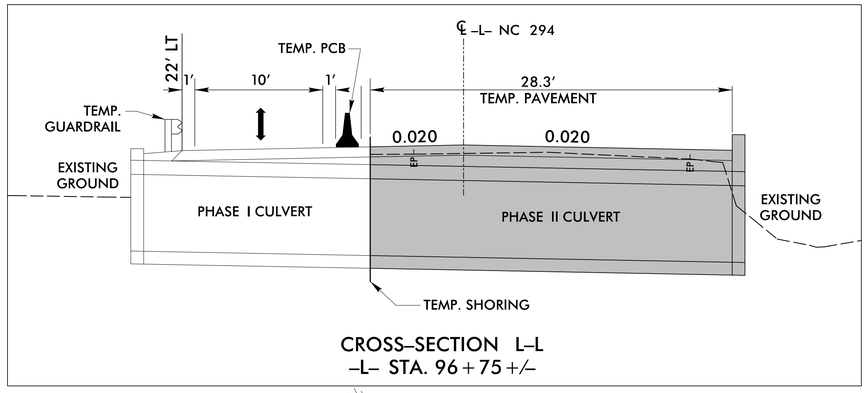

CROSS-SECTION L-L
-L- STA. 96+75 +/-

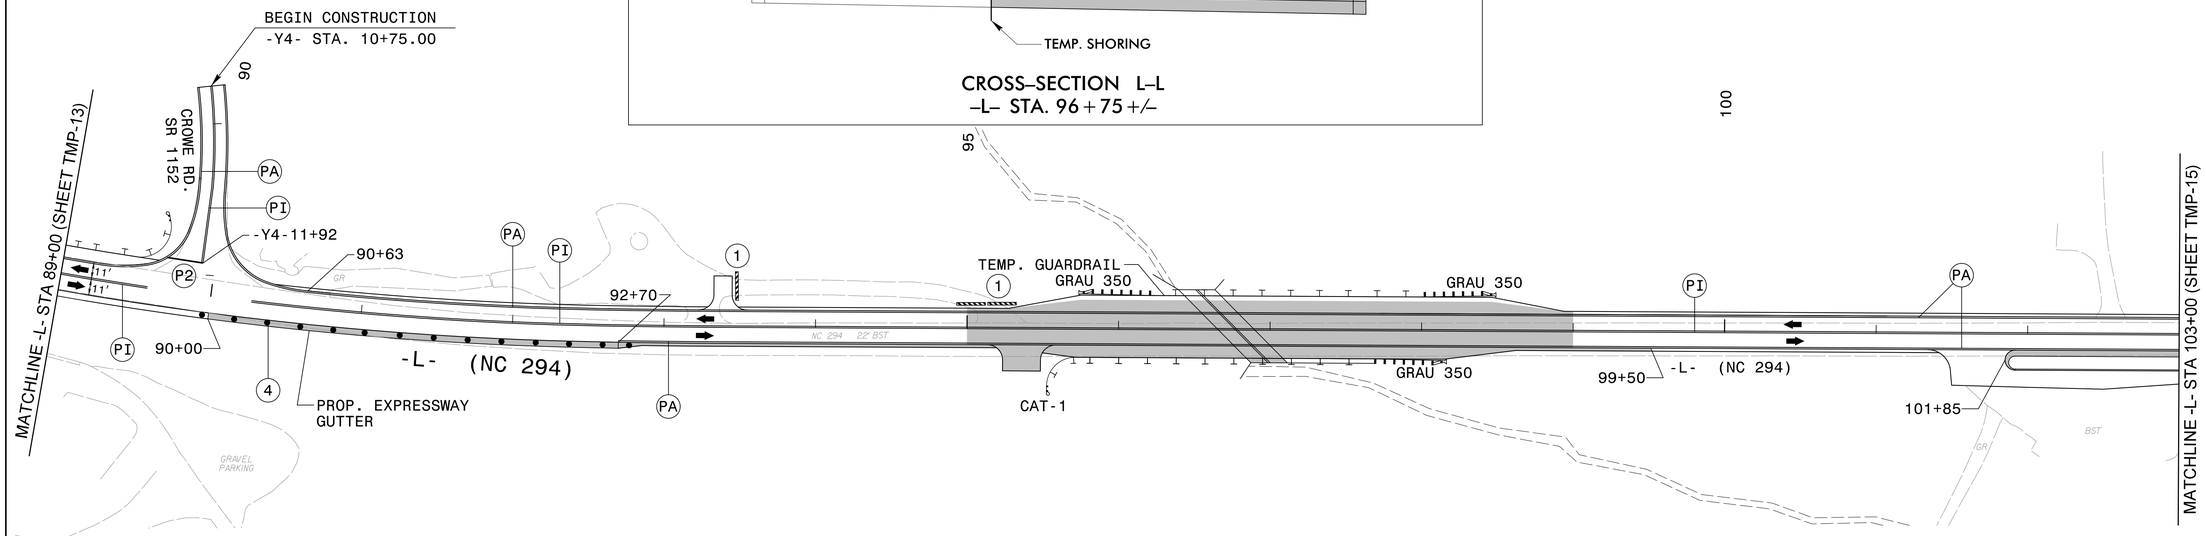

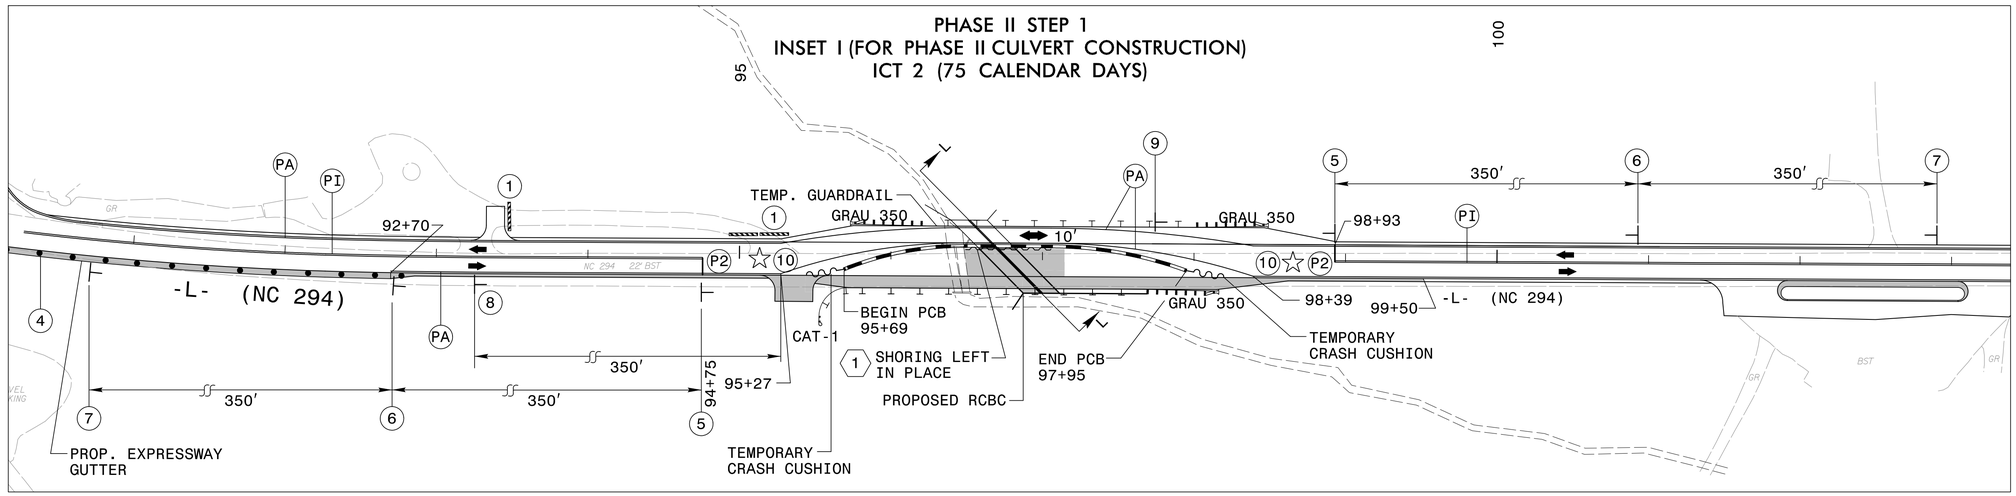

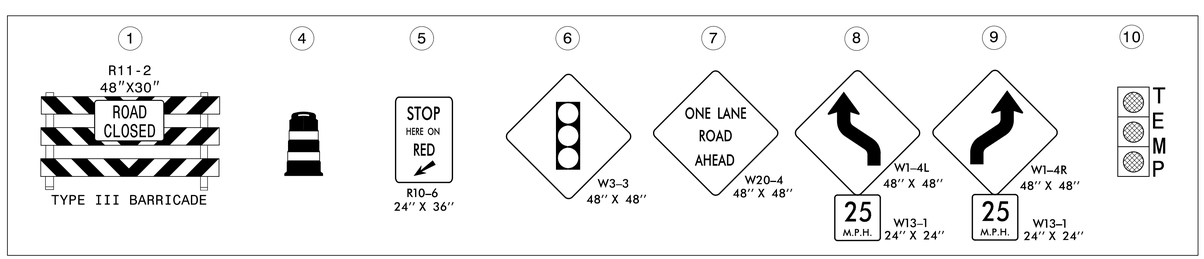

* NOTE: ALL STATIONS AND DIMENSIONS SHOWN +/-

SCALE 1" = 50'

APPROVED: DocuSigned by: [signature] DATE: 4/10/2015

NORTH CAROLINA PROFESSIONAL SEAL 039234 ENGINEER NIKKI T. HONEYCUTT

DIVISION OF HIGHWAYS
STATE OF NORTH CAROLINA
DEPARTMENT OF TRANSPORTATION
WORK ZONE TRAFFIC CONTROL

TEMPORARY TRAFFIC CONTROL
PHASE II DETAIL

R:\Traffic\TrafficControl\TCP\R3622B_TC_TMP_14.dgn

4/9/2015