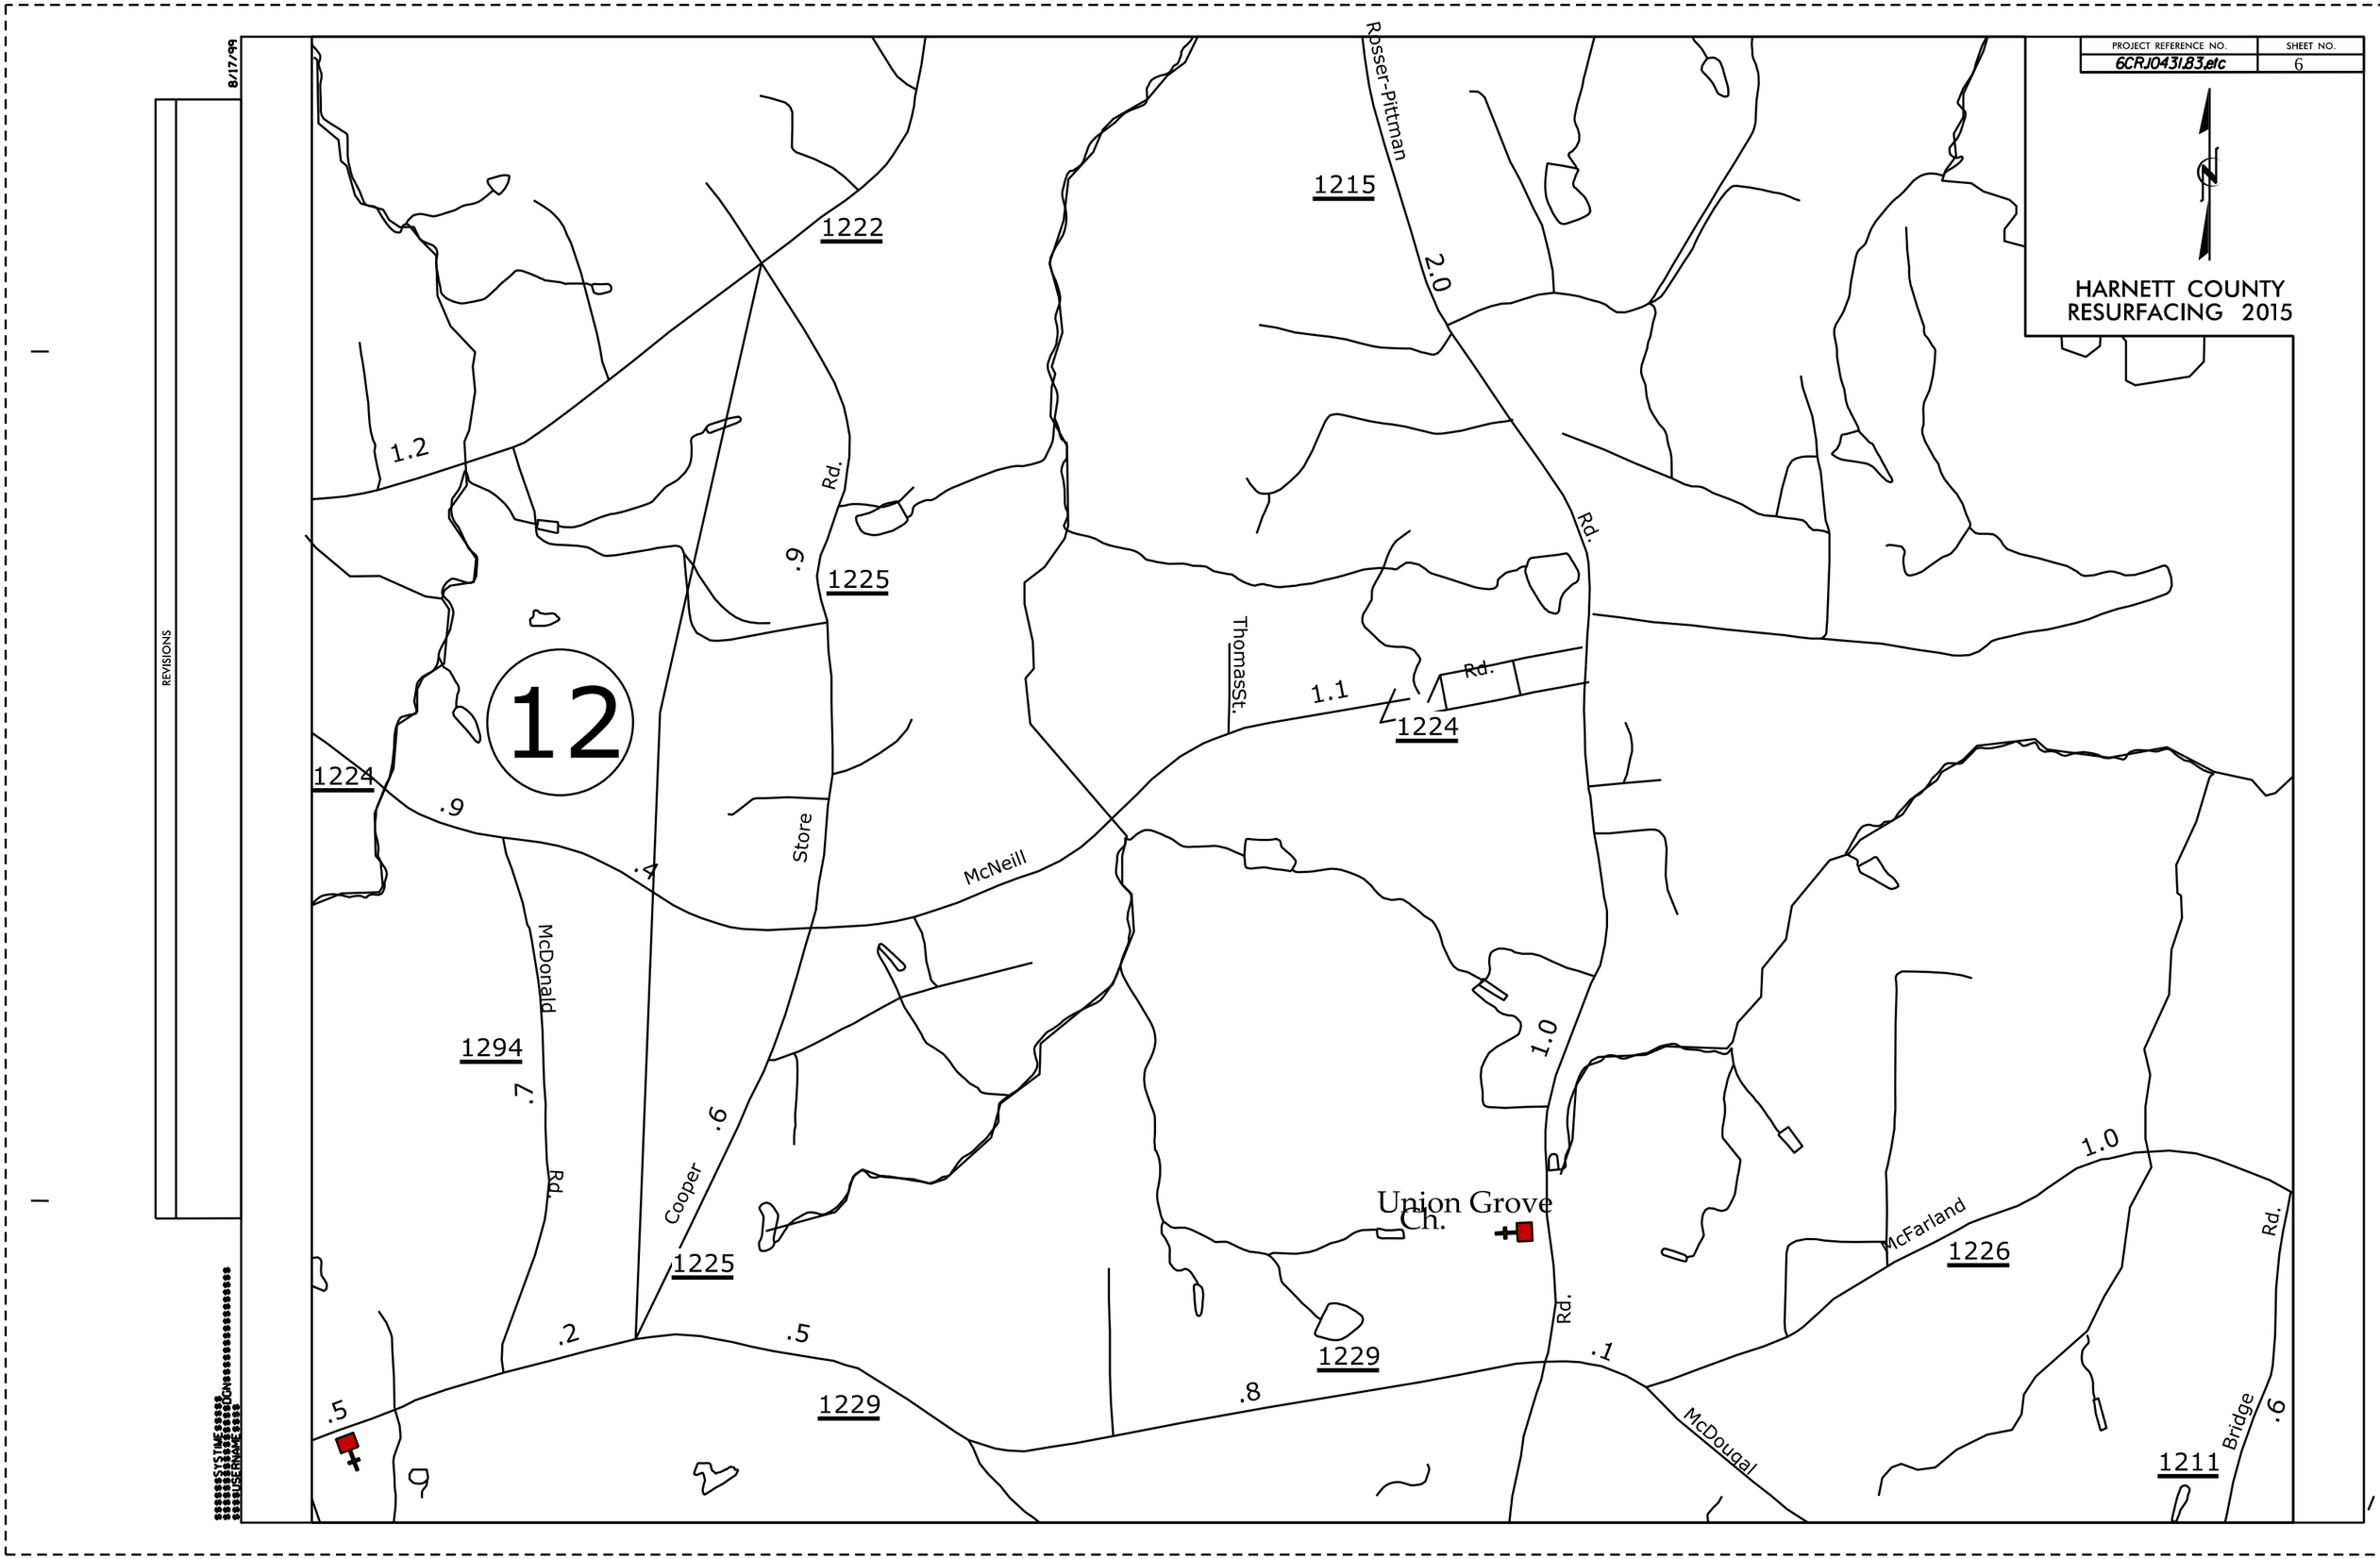

PROJECT REFERENCE NO.
6CRJ0431.83,etc
SHEET NO.
6
HARNETT COUNTY
RESURFACING 2015
8/17/99
REVISIONS
12
1215
1222
1225
1224
1294
1229
1226
1211
Rosser-Pittman
2.0
Rd.
1.2
.9
Store
McNeill
ThomasSt.
1.1
1.0
McDonald
.7
Cooper
.6
.2
.5
.8
.1
McFarland
McDougal
Bridge
Union Grove
Ch.