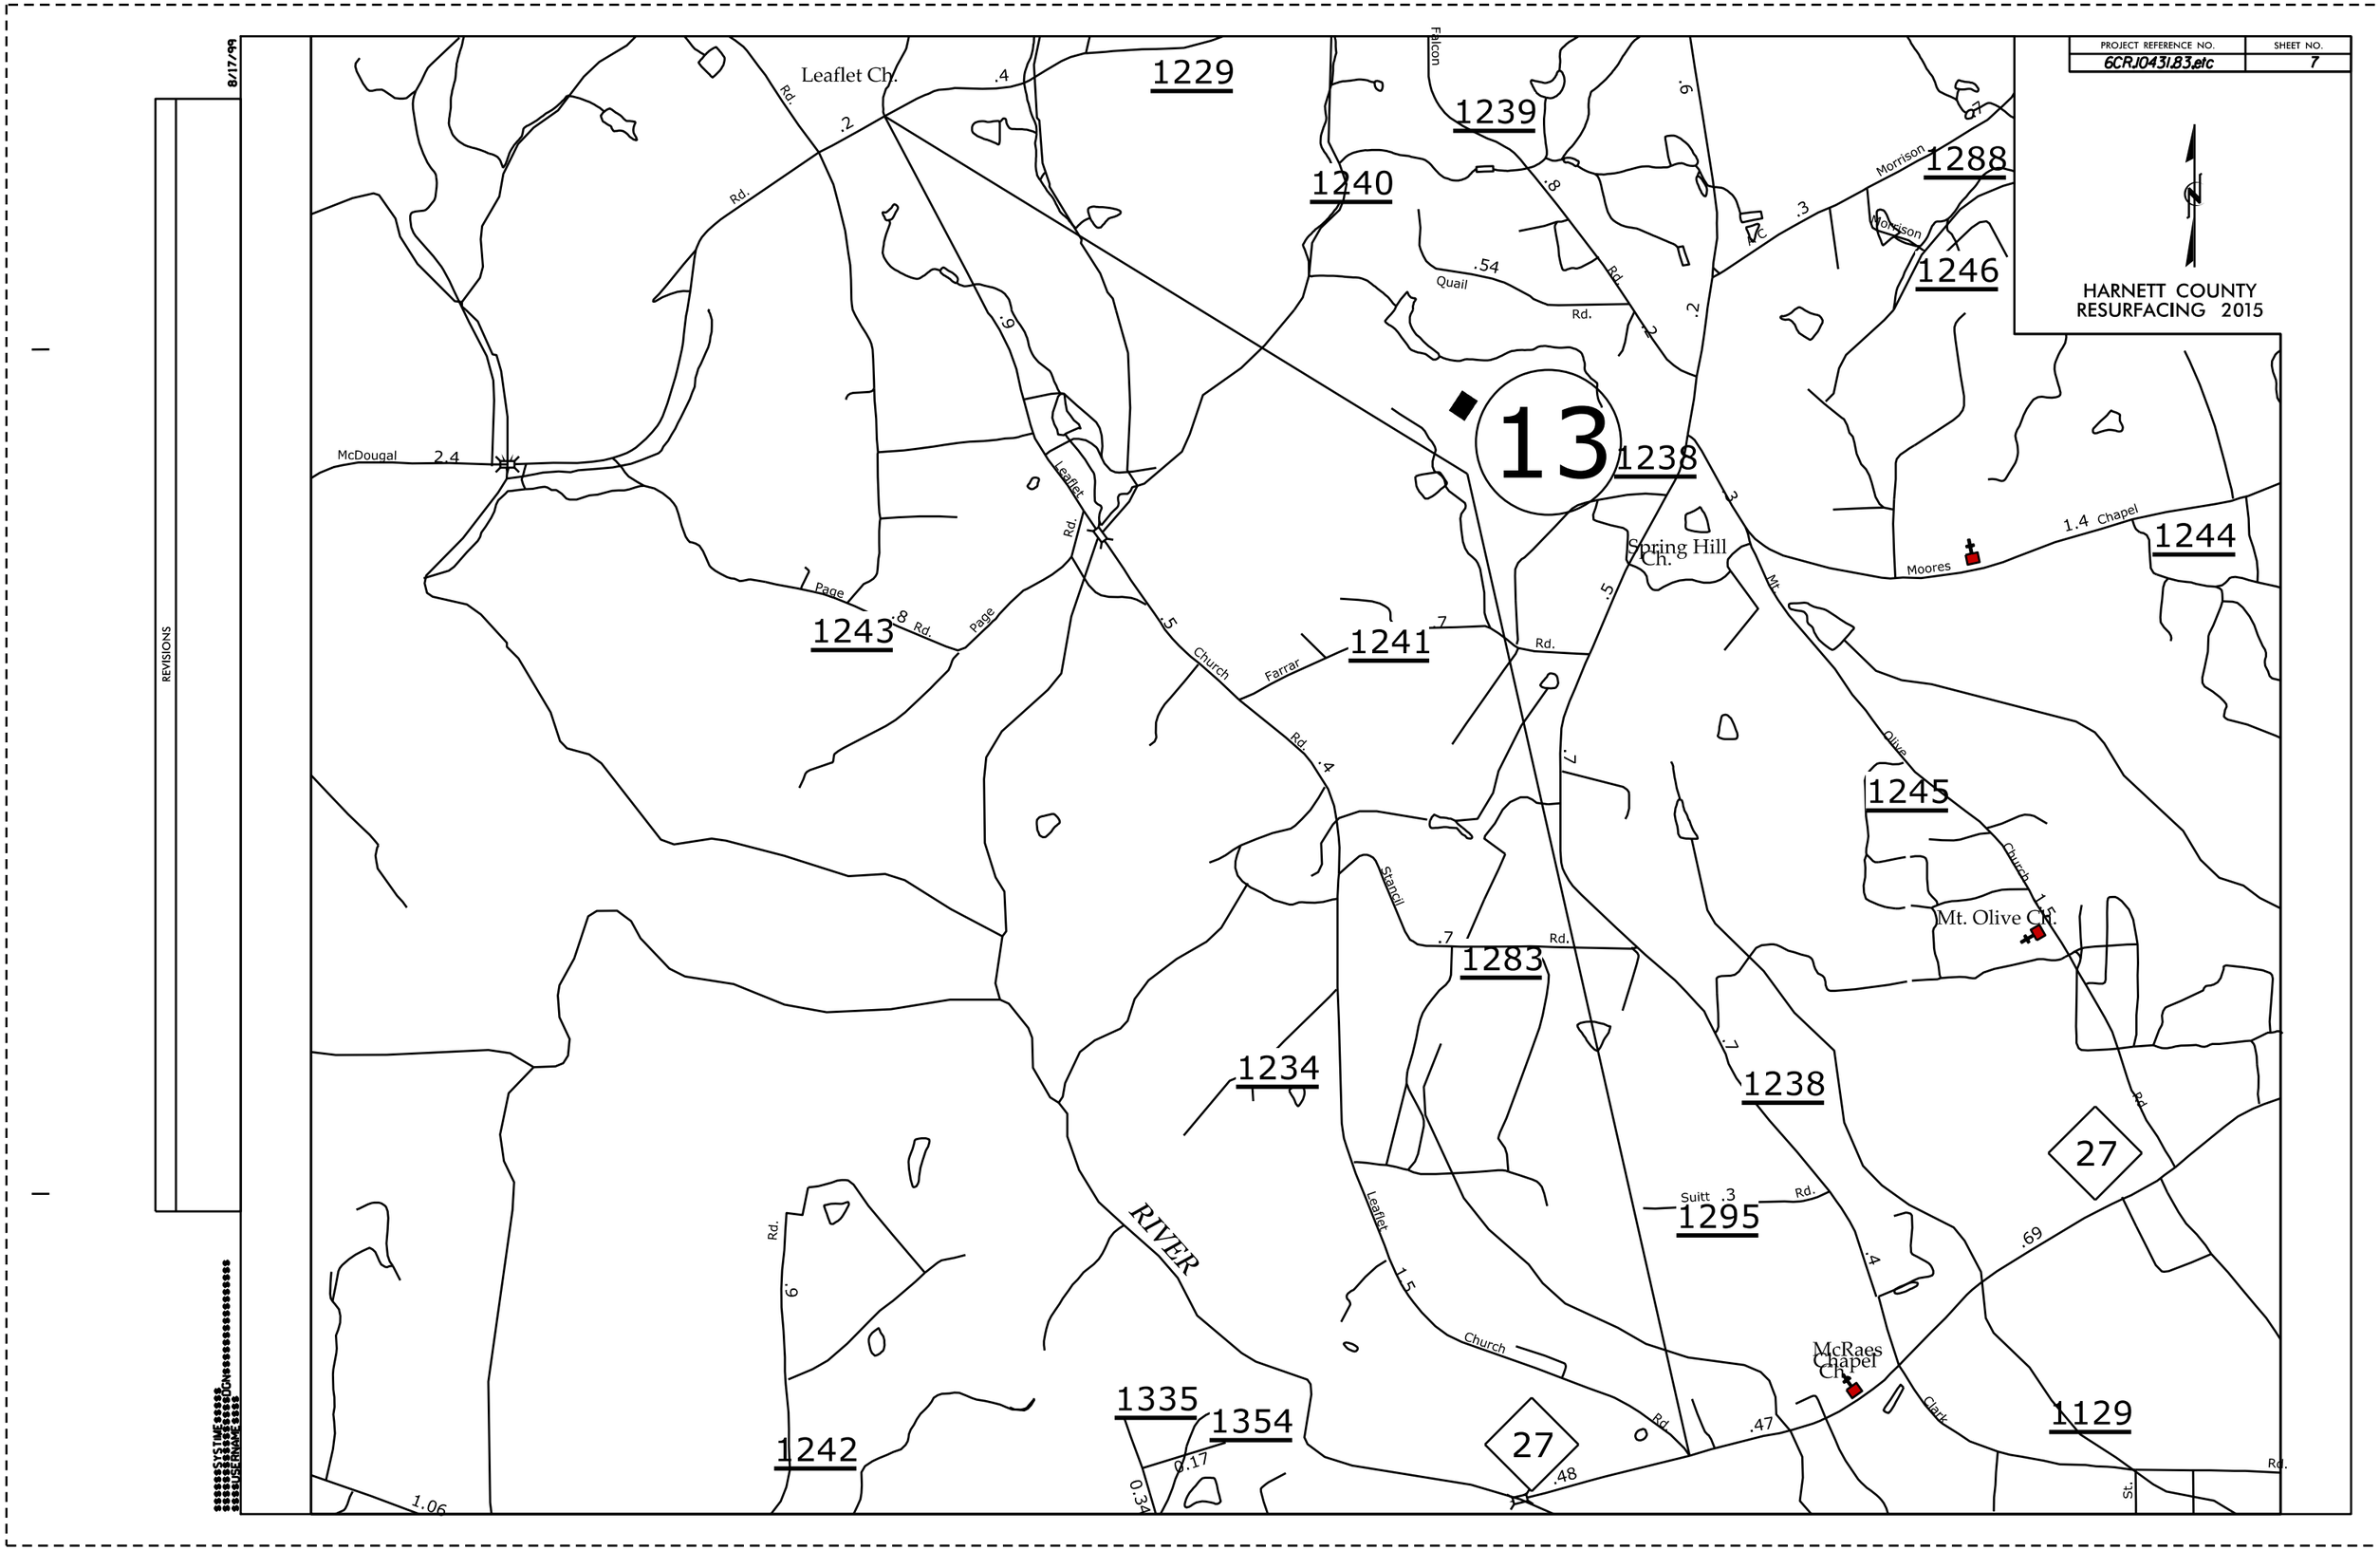

PROJECT REFERENCE NO.
6CRJ0431.83,etc
SHEET NO.
7
HARNETT COUNTY
RESURFACING 2015
8/17/99
REVISIONS
Leaflet Ch.
1229
1239
1240
1288
1246
1238
13
1244
1243
1241
1245
1283
1234
1238
1295
27
1335
1354
1242
27
1129
Spring Hill Ch.
Mt. Olive Ch.
McRaes Chapel Ch.
RIVER
McDougal
Page
Leaflet
Church
Farrar
Quail
Morrison
Falcon
Moores
Chapel
Mt. Olive
Church
Stancil
Suitt
Clark
Rd.
St.