PROJECT REFERENCE NO.	SHEET NO.
6CR.J0431.B3,etc	17

CUMBERLAND COUNTY
RESURFACING 2015

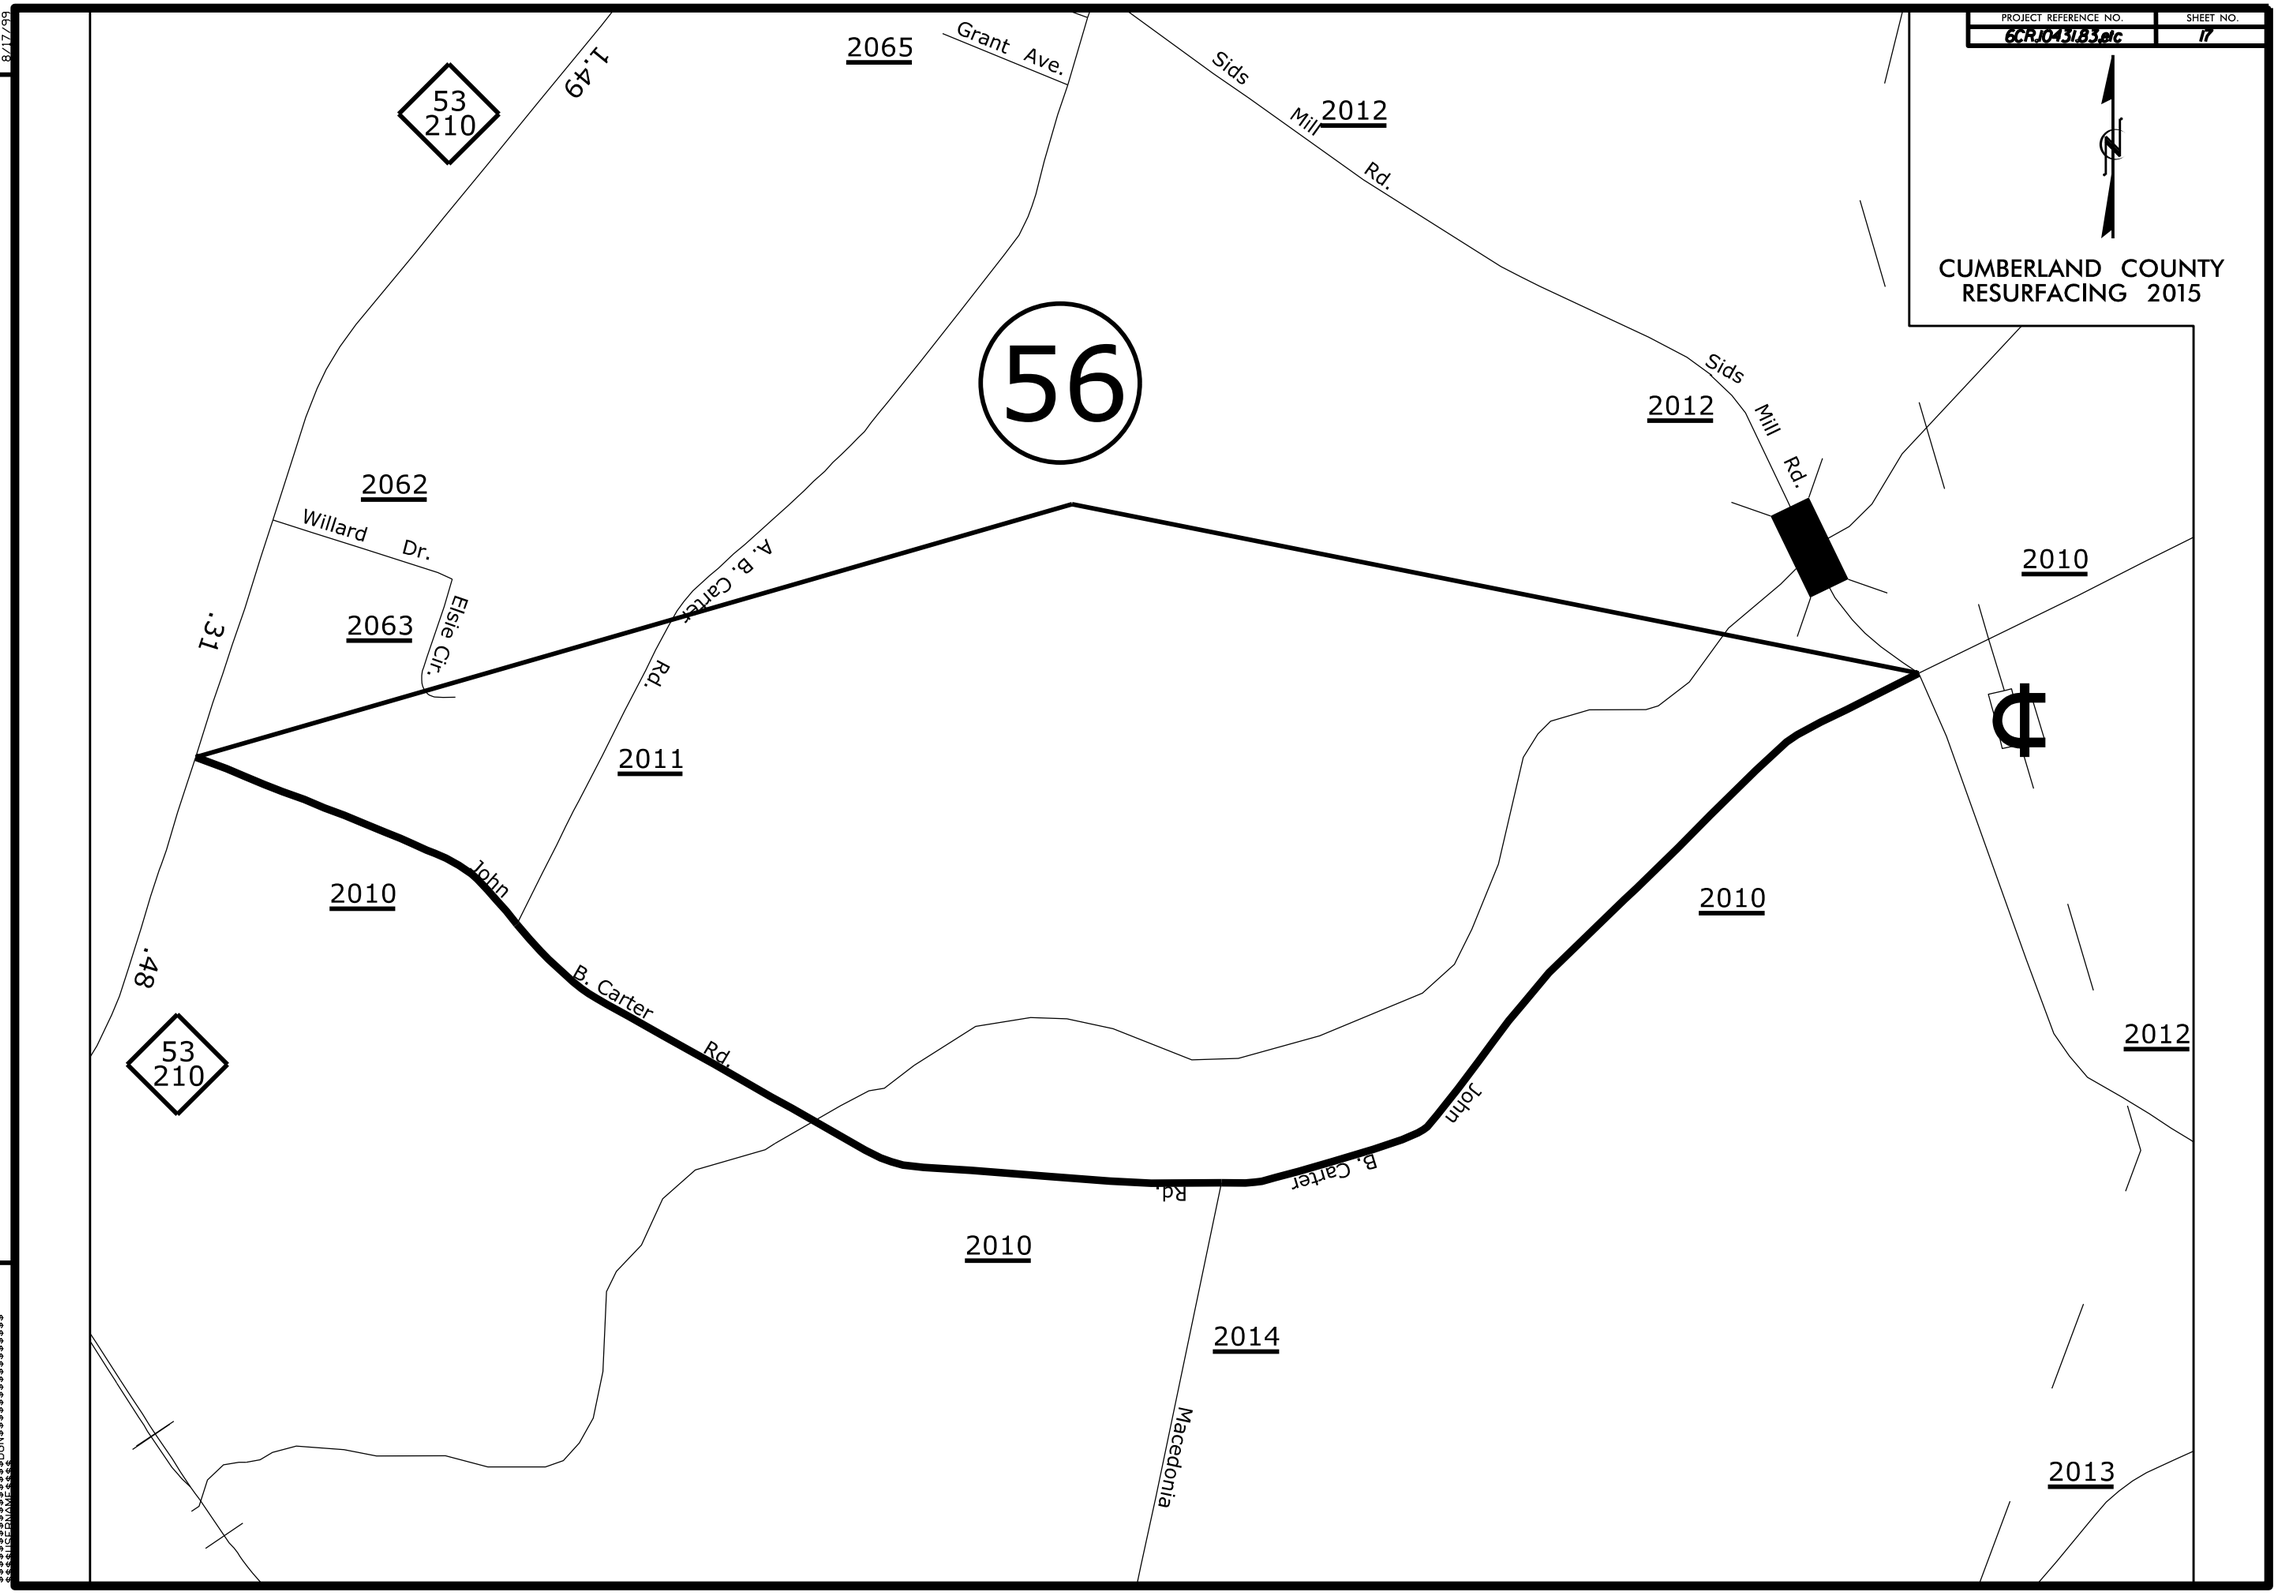

REVISIONS

8/17/99

$$$$$$$SYSTIME$$$$$$
$$$$$$$