PROJECT REFERENCE NO.	SHEET NO.
8CR.10471.27, 8CR.20471.27 8CR.10831.27, 8CR.20831.27	17

SCOTLAND COUNTY

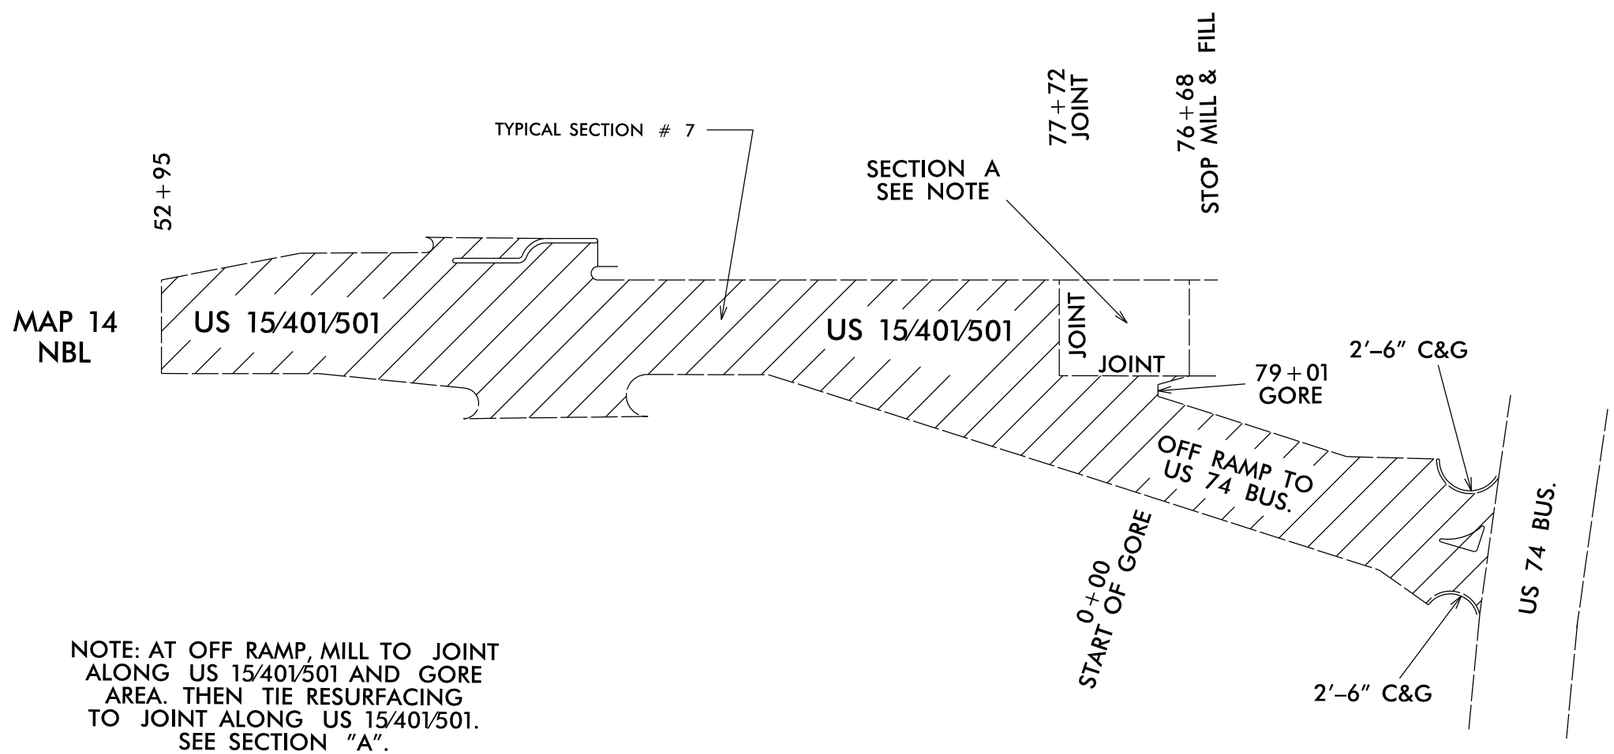

NOTE: AT OFF RAMP, MILL TO JOINT ALONG US 15/401/501 AND GORE AREA. THEN TIE RESURFACING TO JOINT ALONG US 15/401/501. SEE SECTION "A".
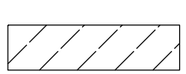
NOTE: MILL & FILL