PROJECT REFERENCE NO.	SHEET NO.
R-2514B	32

ROADWAY DESIGN ENGINEER
NORTH CAROLINA PROFESSIONAL SEAL 033871 ENGINEER DANIEL W. GARDNER
4/16/2015
DocuSigned by: Daniel W. Gardner, Jr.

HYDRAULICS ENGINEER
NORTH CAROLINA PROFESSIONAL SEAL 019660 ENGINEER PAUL ATKINSON
4/16/2015
DocuSigned by:

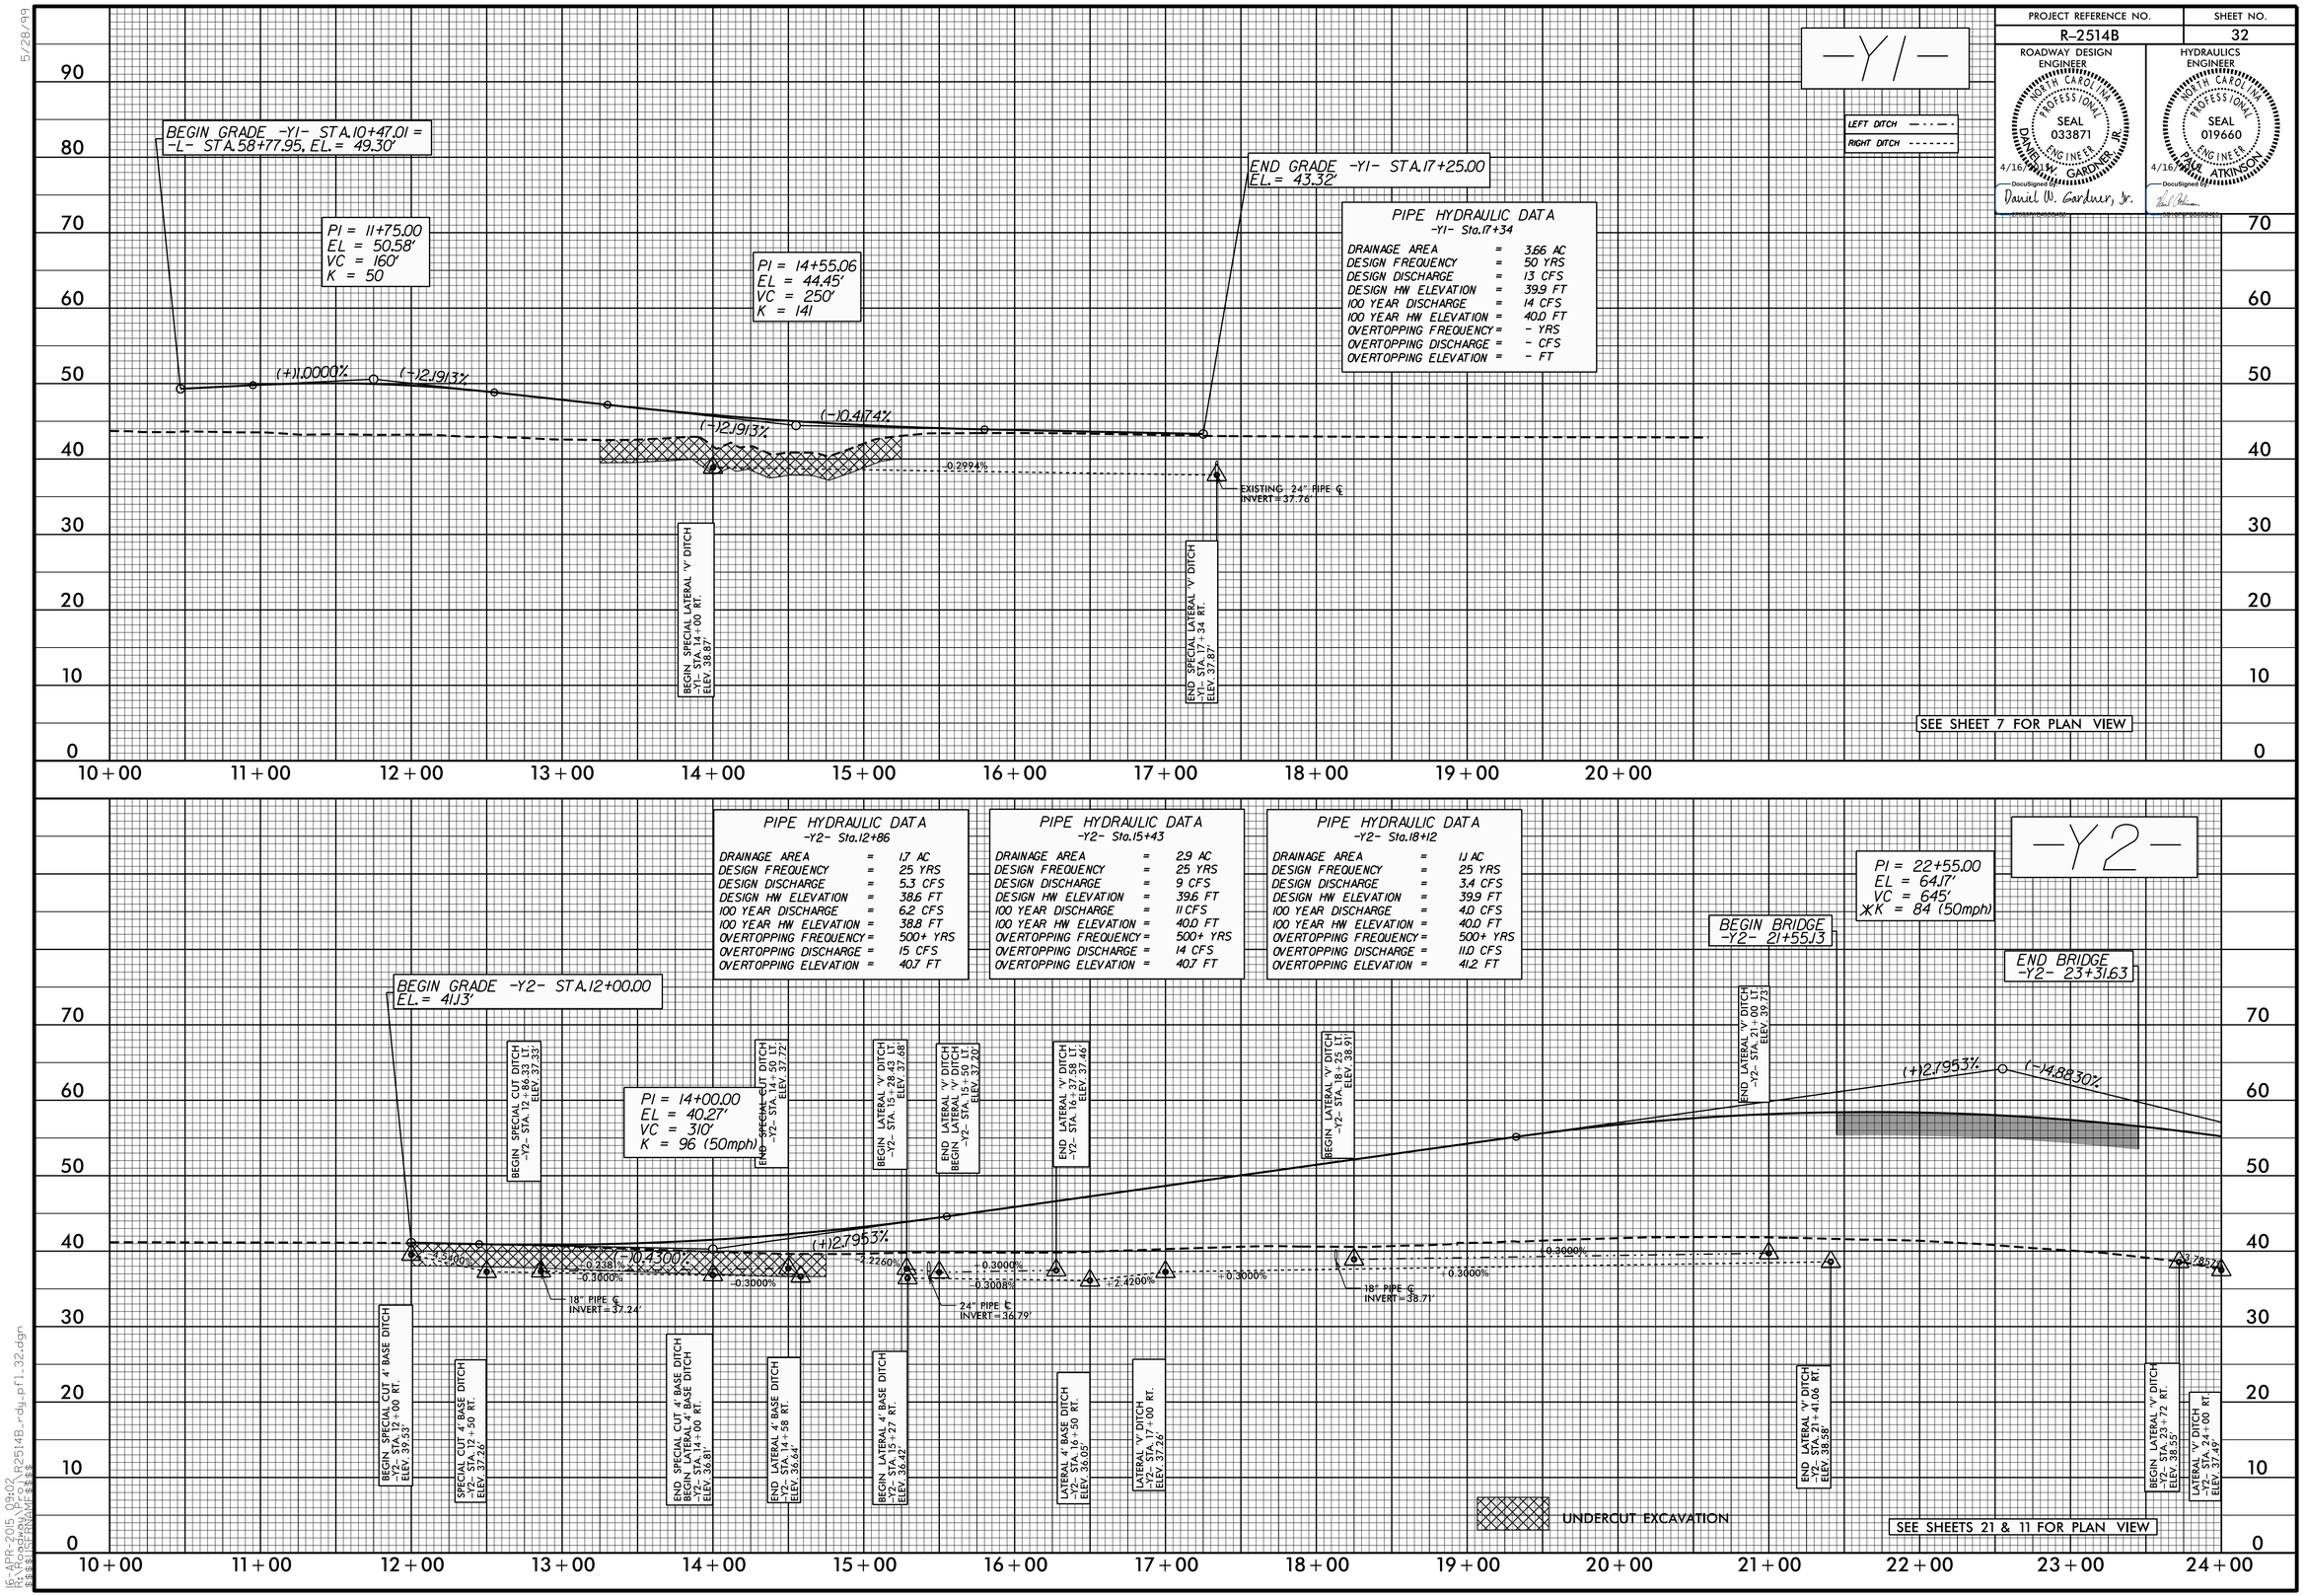

5/28/99

16-APR-2015 09:02
R:\Roadway\Proj\R2514B_rdy_pfl_32.dgn
$$$$USERNAME$$$$