DocuSign Envelope ID: 6541340A-246C-435B-A79F-A302C535489F

PROJ. REFERENCE NO.	SHEET NO.
R-2514B&C	PMP-3

8/17/99

REVISIONS

25

30

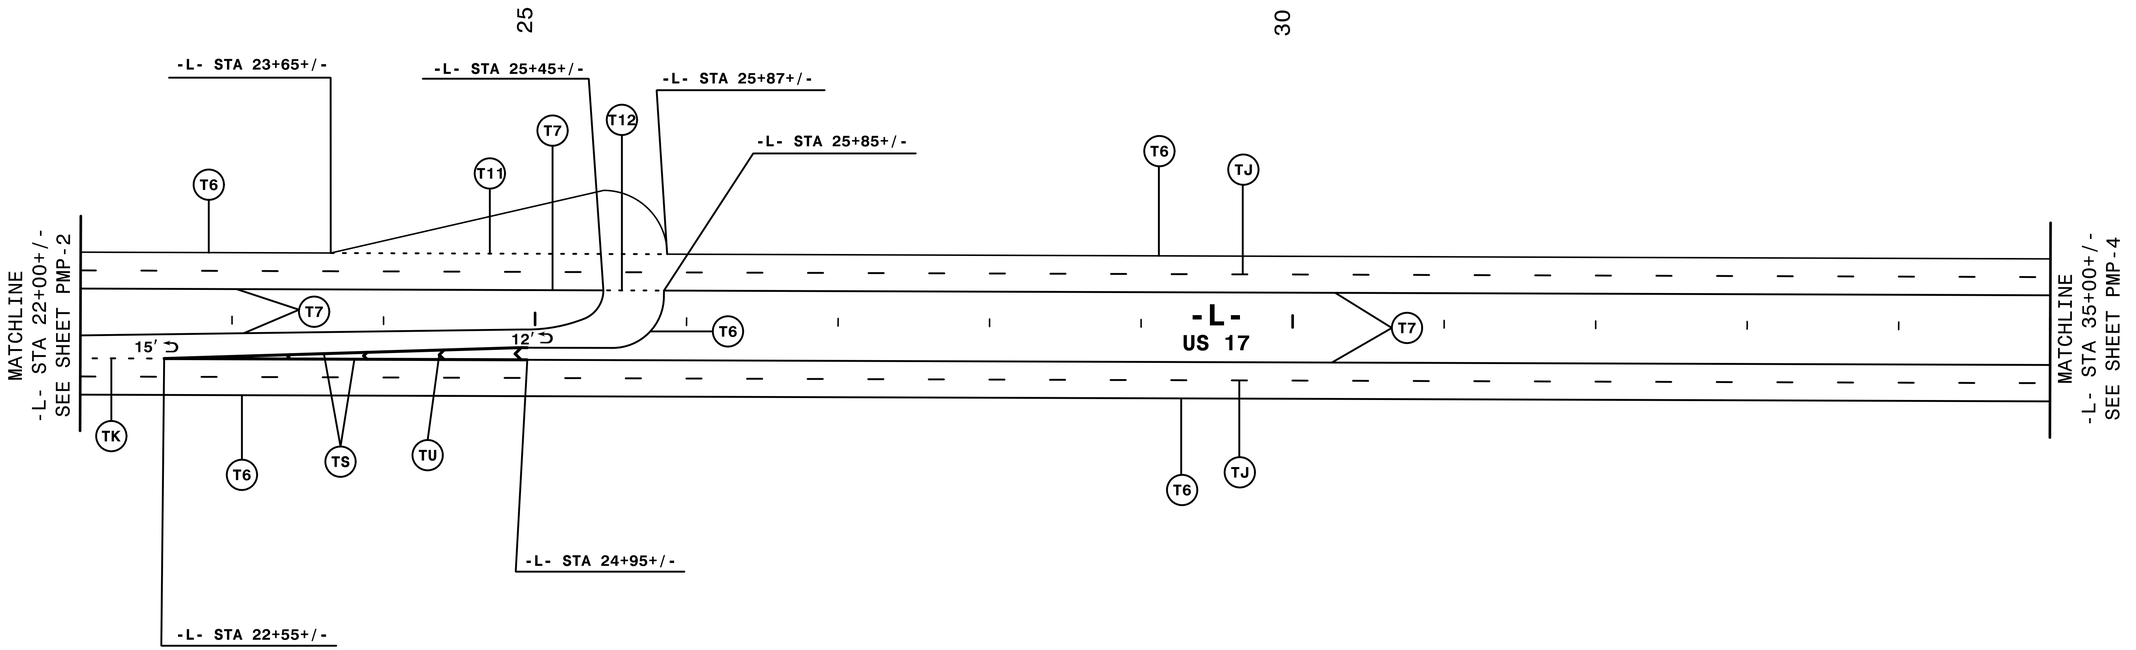

NOTE: ALL LANE WIDTHS ARE 12' UNLESS OTHERWISE SHOWN.

HNTB NORTH CAROLINA, P.C.
343 E. Six Forks Road, Suite 200
Raleigh, North Carolina 27609
NC License No: C-1554

SEAL

APPROVED:

DocuSigned by:
Rhonda B. Early
F34CAF5AC68F48A...

DATE: 2/10/2015

NORTH CAROLINA PROFESSIONAL SEAL 023521 ENGINEER RHONDA B. EARLY

TRANSPORTATION MANAGEMENT PLAN

FINAL PAVEMENT MARKING PLANS

QA/QC STAGE:

REVIEW:

CONCUR:

REVISE:

VERIFY:

4:15:17 PM
\\PMP\Plans\r-2514b_pmp_d3.dgn
$$$$USERNAME$$$$