| PROJECT REFERENCE NO. | SHEET NO. |
|---|---|
| R-2514B | EC-14 /CONST.14 |
| R/W SHEET NO. | |
| ROADWAY DESIGN ENGINEER | HYDRAULICS ENGINEER |

HDR Engineering, Inc. of the Carolinas
3733 National Drive, Suite 207 Raleigh, N.C. 27612
N.C.B.E.L.S. License Number: F-0116

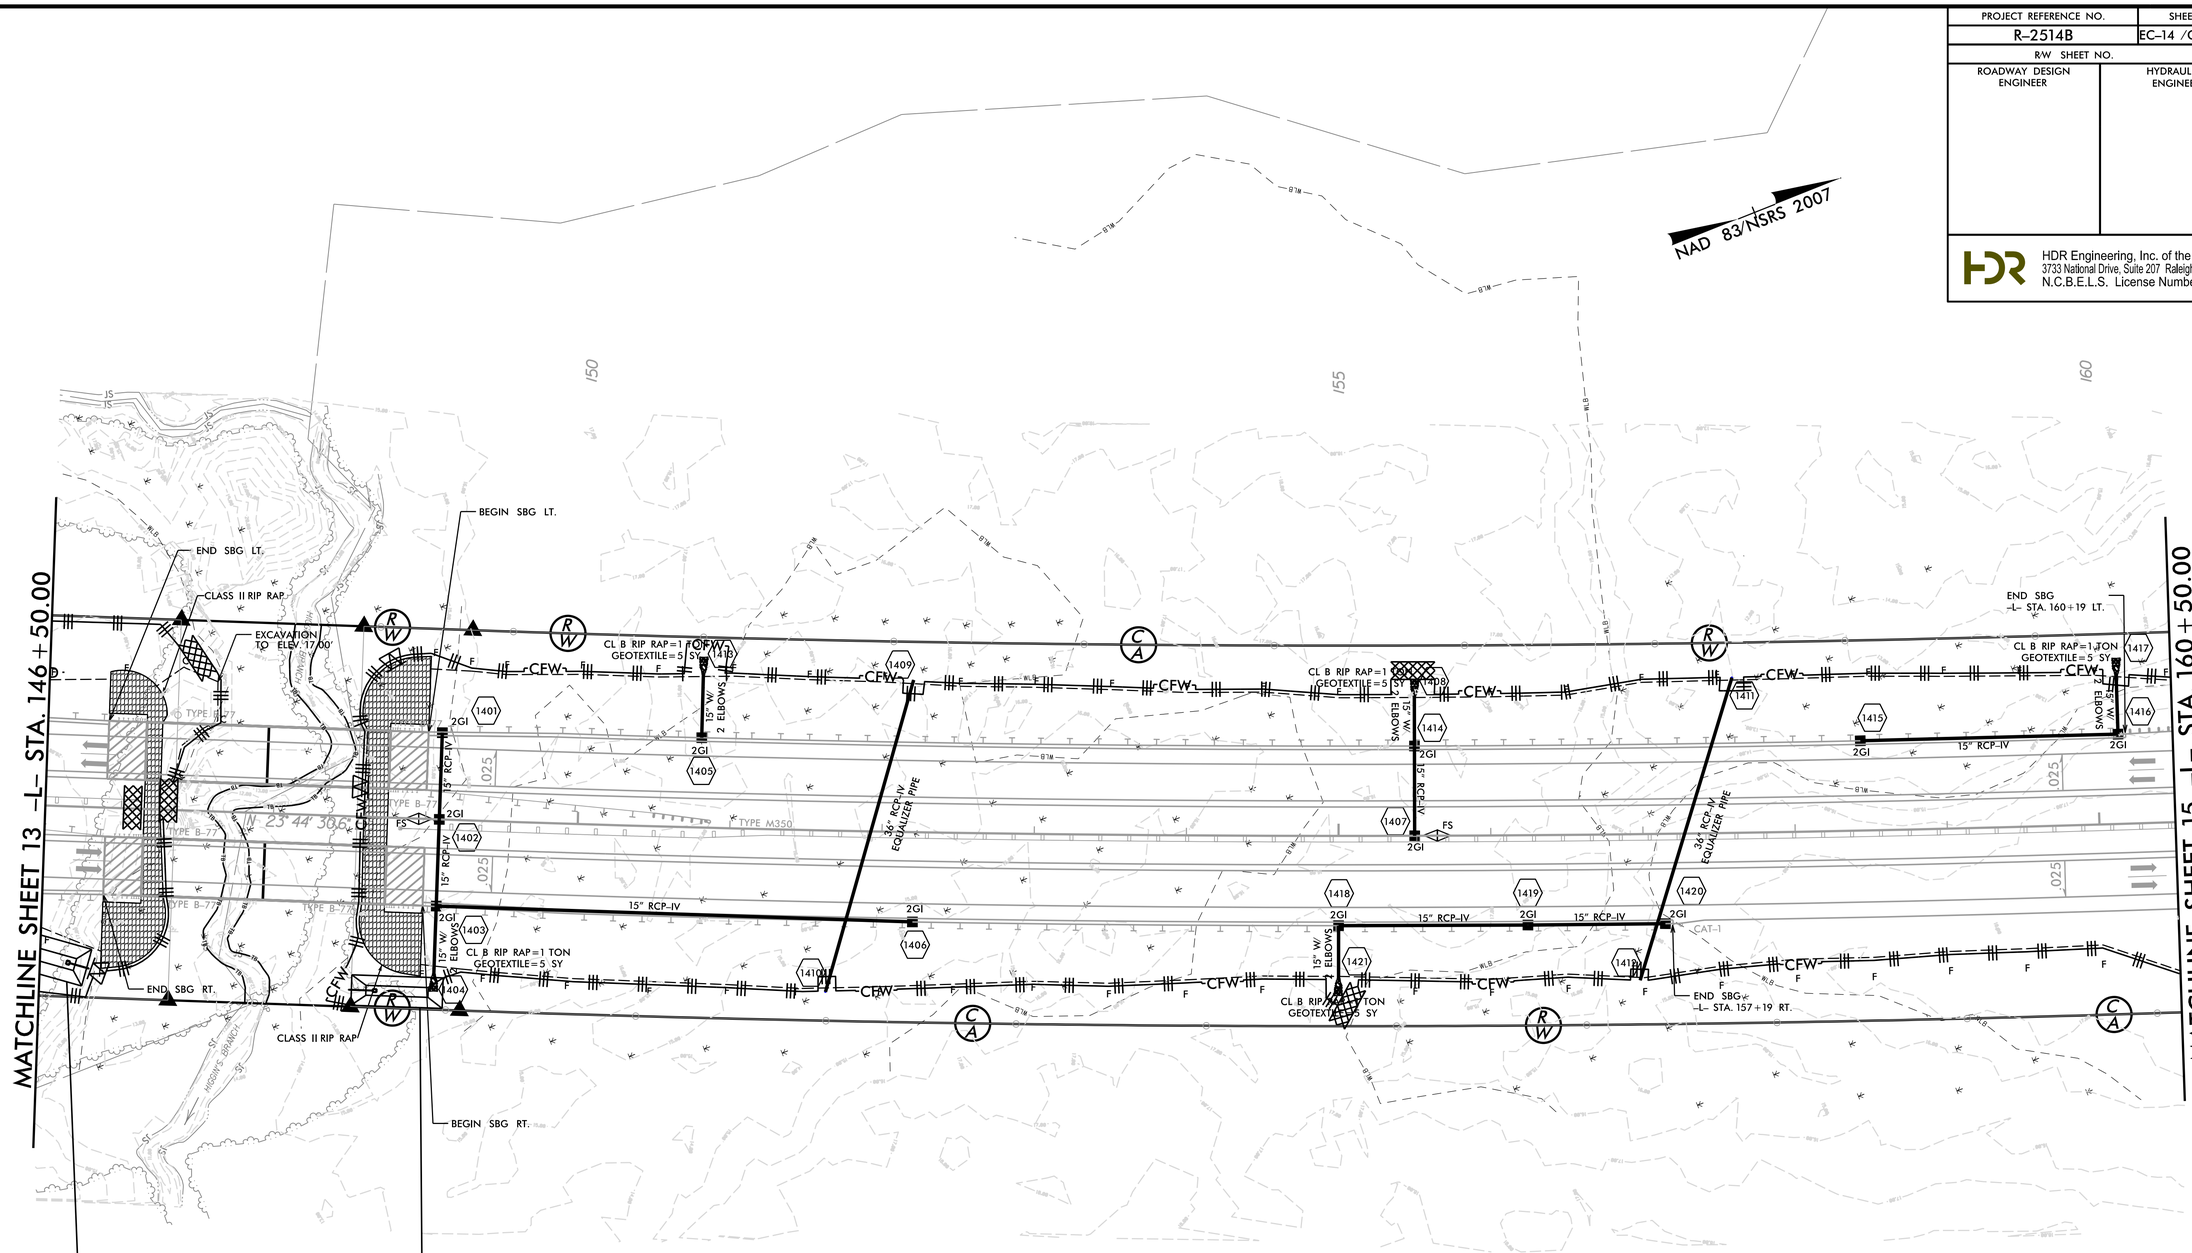


50 x 25 x 3
1.5 inch Skimmer
with 1.0 inch
Orifice Diameter
11 ft. weir
ID 14.1 B

60 x 20 x 3
1.5 inch Skimmer
with 1.0 inch
Orifice Diameter
10 ft. weir
ID 14.2 B

CLEARING AND GRUBBING
EROSION CONTROL FOR
CONSTRUCTION SHEET 14

NOTE:
PLACE TEMPORARY ROCK SEDIMENT DAMS TYPE - B AND TEMPORARY ROCK SILT CHECKS TYPE - A AT DRAINAGE OUTLETS.

NOTE:
PERIMETER EROSION CONTROL MEASURES SHALL BE INSTALLED DURING CLEARING AND GRUBBING PHASE.

SBG = SHOULDER BERM GUTTER
SEE SHEETS 28-29 FOR -L- PROFILE
SEE SHEETS S- TO S- FOR STRUCTURE PLANS
SEE SHEET 2A-8 FOR BRIDGE DETAIL

REVISIONS

8/17/99

1/22/2015
R-2514B_EC_CG_PSH.dgn
2:15:43 PM