PROJECT REFERENCE NO.	SHEET NO.
R-2514B	EC-29 /CONST.8
R/W SHEET NO.	
ROADWAY DESIGN ENGINEER	HYDRAULICS ENGINEER

HDR Engineering, Inc. of the Carolinas
3733 National Drive, Suite 207 Raleigh, N.C. 27612
N.C.B.E.L.S. License Number: F-0116

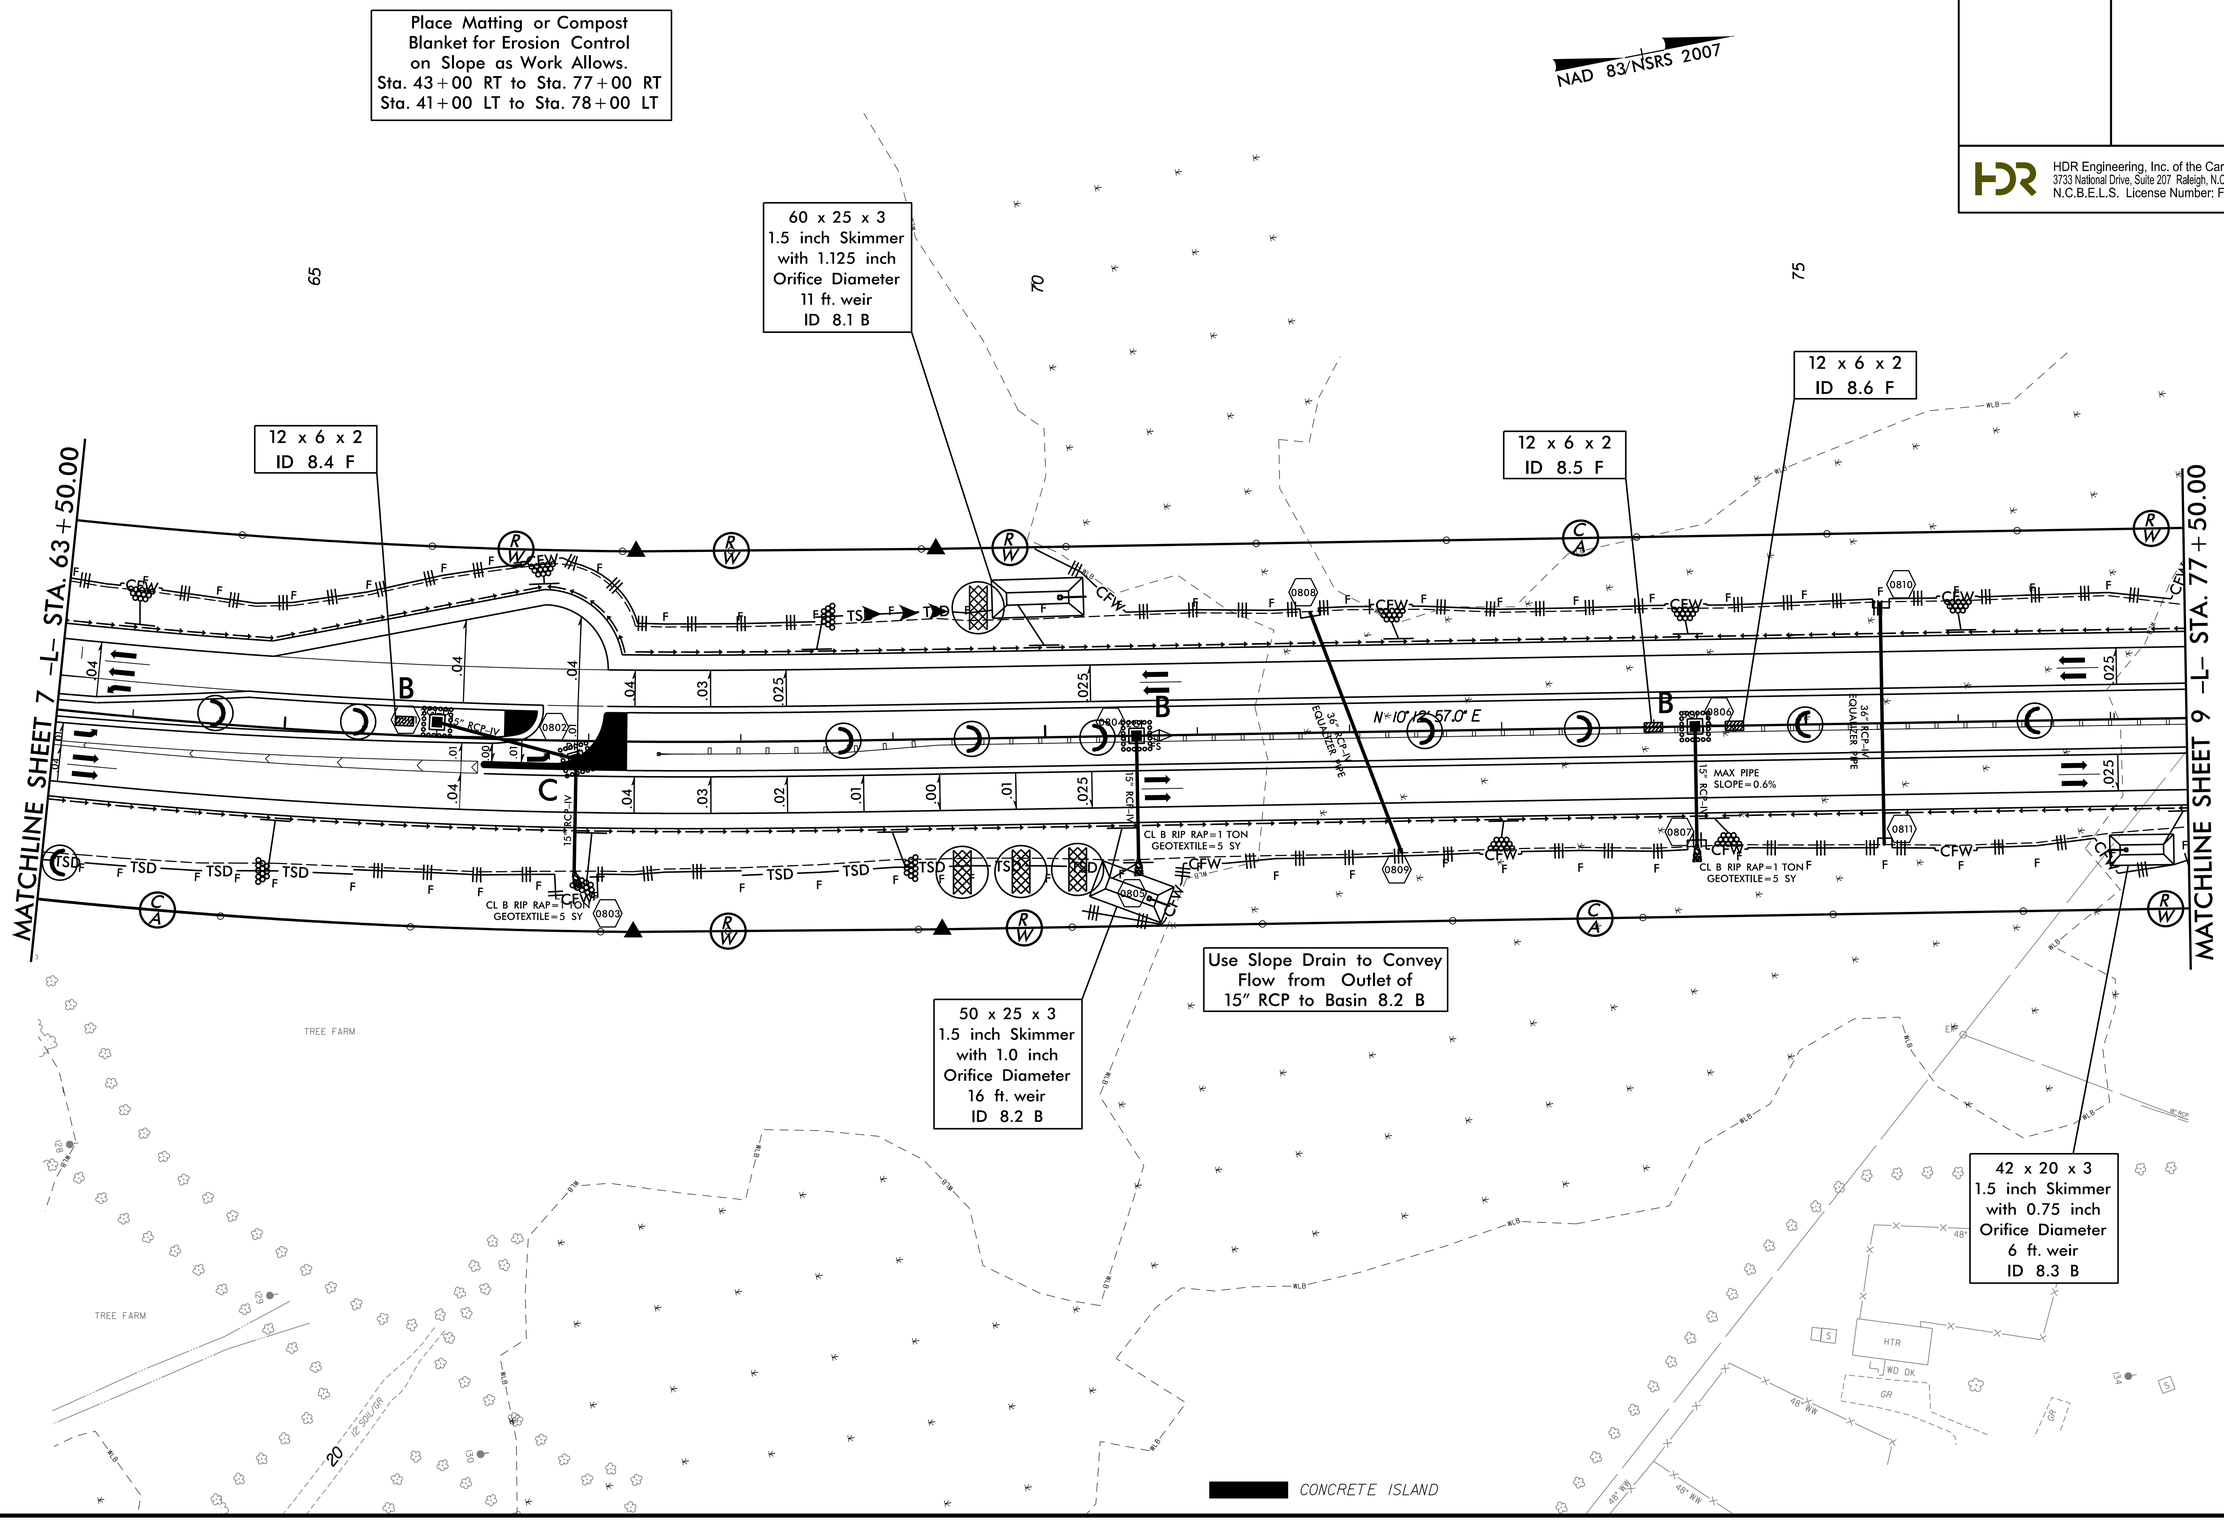

REVISIONS

8/17/99

1/22/2015
R-2514B_EC_FINAL_PSH.dgn
2:44:05 PM