DESIRABLE DRIVEWAY GRADES

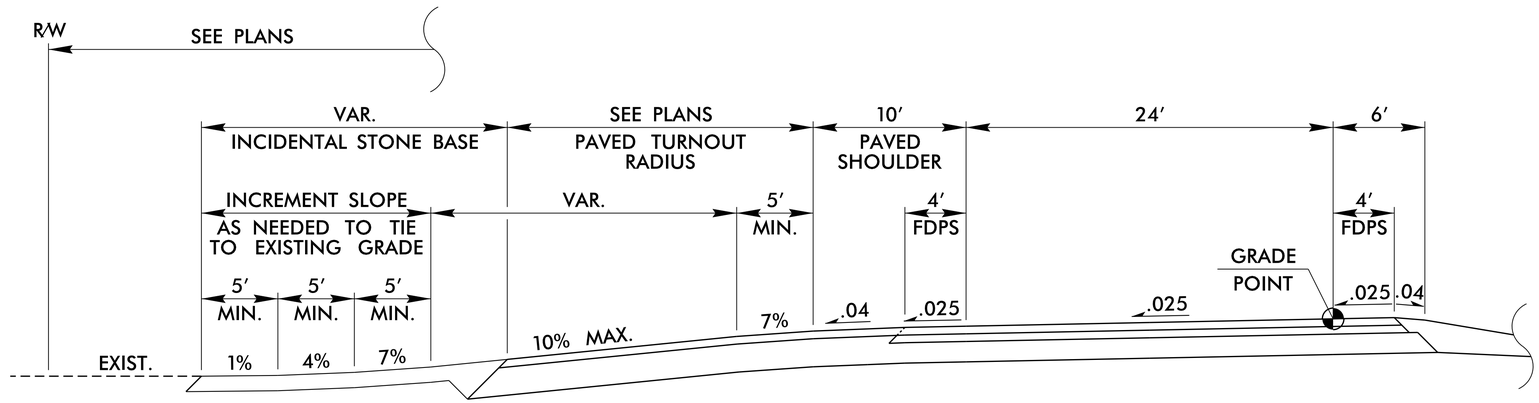

MAXIMUM DRIVEWAY GRADES

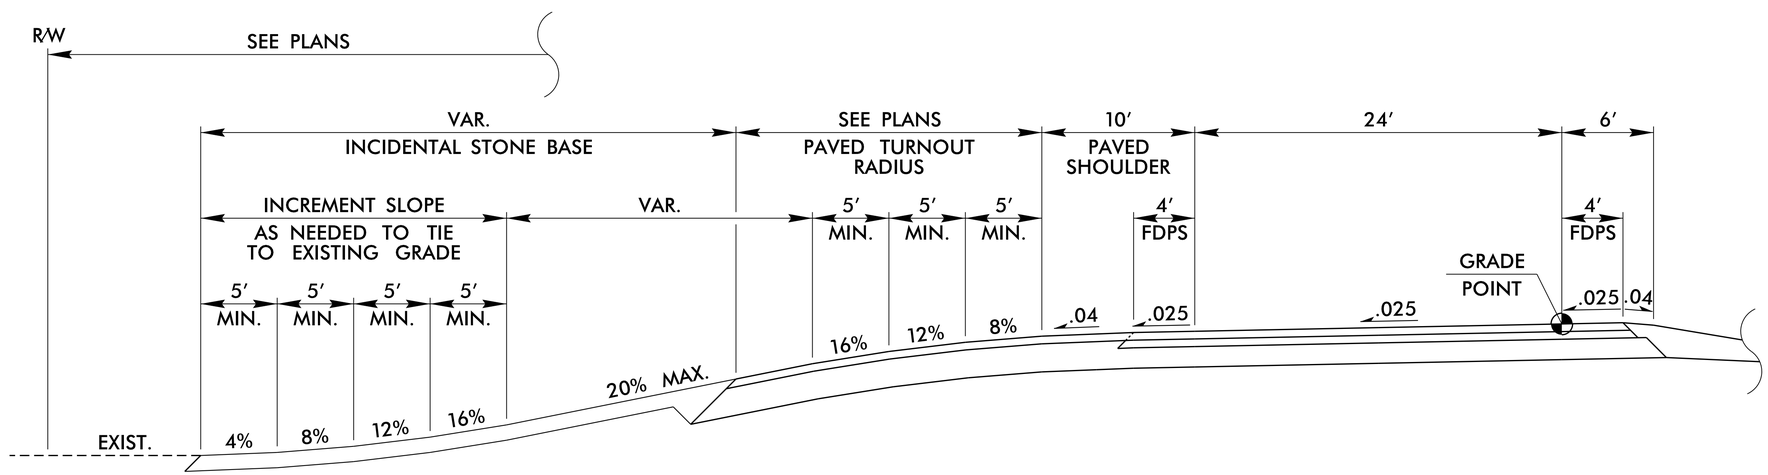

GENERAL NOTES:

DRIVEWAYS SHALL BE CONSTRUCTED AT LOCATIONS SHOWN ON PLANS.

CONSTRUCT DRIVEWAYS WITHIN R/W LIMITS USING FLATTEST POSSIBLE SLOPES.

WHEN DRIVEWAY CANNOT BE CONSTRUCTED WITHIN R/W LIMITS USING THE STANDARDS PROVIDED, DIMENSIONS AND SLOPES MAY BE ADJUSTED AS DIRECTED BY THE ENGINEER.

6/2/99
26-MAR-2015 jli34
R:\Roadway\Proj\R2514C_Rdy_typ.dgn
$$$$USERNAME$$$$