09/08/99

CONTRACT: C203591 TIP PROJECTS: R-2514B /R-2514C

STATE OF NORTH CAROLINA
DIVISION OF HIGHWAYS

STATE	STATE PROJECT REFERENCE NO.	SHEET NO.	TOTAL SHEETS
N.C.	R-2514B /R-2514C		

STATE PROJ. NO.	F. A. PROJ. NO.	DESCRIPTION
34442.1.3		PE (R-2514B)
34442.2.S3		ROW & UTIL (R-2514B)
34442.3.S4		CONST. (R-2514B)
34442.1.4		PE (R-2514C)
34442.2.4		ROW & UTIL (R-2514C)
34442.3.S4		CONST. (R-2514C)

ONSLOW & JONES COUNTIES

LOCATION: US 17 FROM SOUTH OF BELGRADE AT SR 1330/SR 1439 TO SOUTH OF NC 58 NEAR POLLOCKSVILLE

TYPE OF WORK: GRADING, DRAINAGE, PAVING, AND STRUCTURES

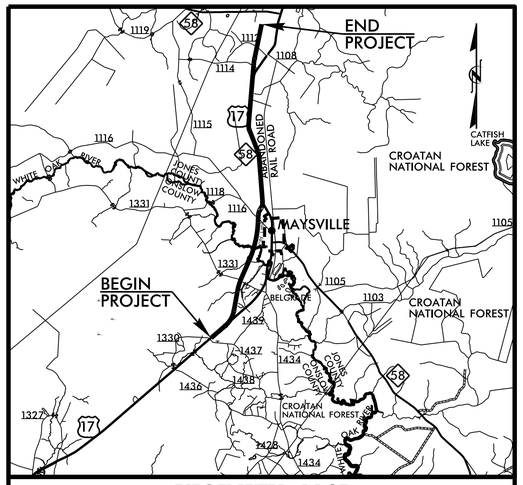

VICINITY MAP

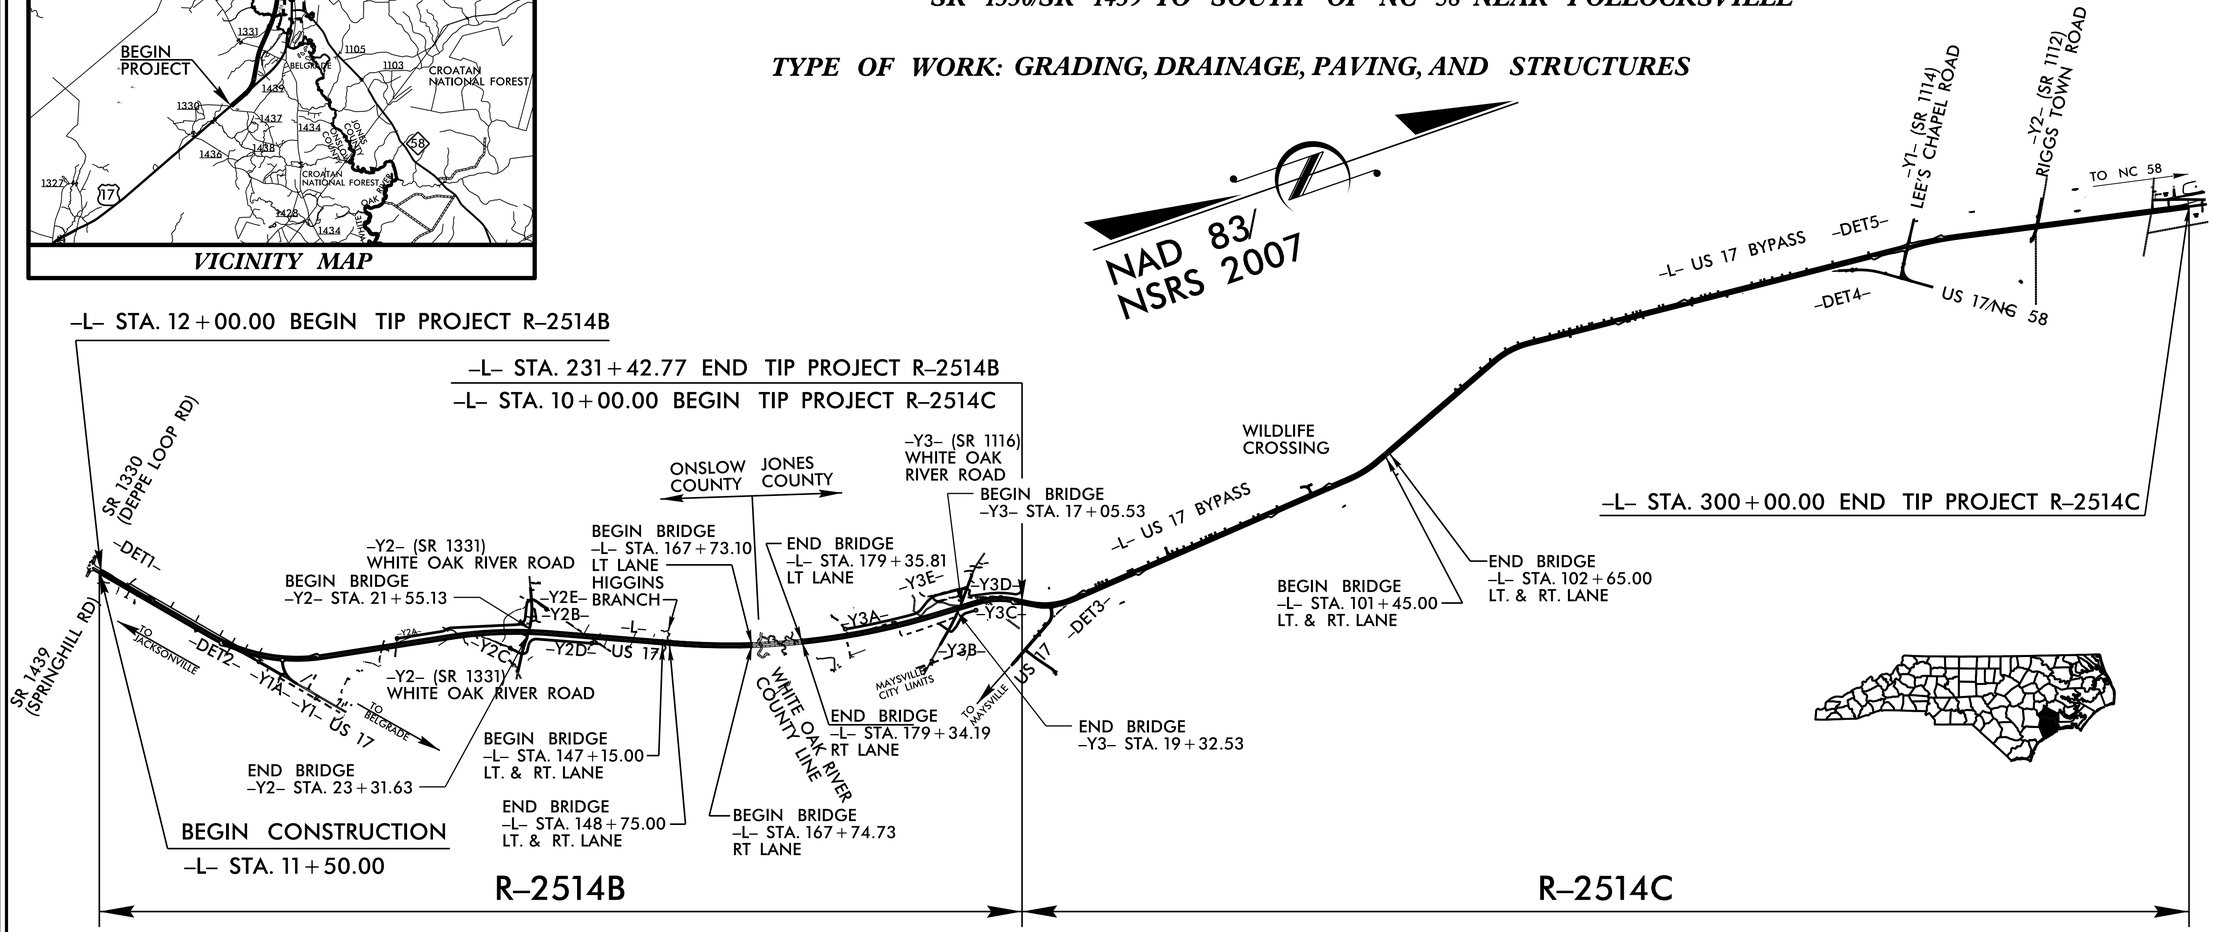

STRUCTURES

PROJECT LENGTH

LENGTH ROADWAY OF TIP PROJECT R–2514B = 3.906 MILES
LENGTH STRUCTURE OF TIP PROJECT R–2514B = 0.250 MILES
TOTAL LENGTH OF TIP PROJECT R–2514B = 4.156 MILES
NOTE: –L– NBL USED TO DETERMINE LENGTH OF PROJECT

LENGTH ROADWAY OF TIP PROJECT R–2514C = 5.469 MILES
LENGTH STRUCTURE OF TIP PROJECT R–2514C = 0.023 MILES
TOTAL LENGTH OF TIP PROJECT R–2514C = 5.492 MILES
NOTE: –L– NBL USED TO DETERMINE LENGTH OF PROJECT

LENGTH ROADWAY OF TIP PROJECT R–2514B /R–2514C = 9.375 MILES
LENGTH STRUCTURE OF TIP PROJECT R–2514B /R–2514C = 0.273 MILES
TOTAL LENGTH OF TIP PROJECT R–2514B /R–2514C = 9.648 MILES

Prepared In the Office of:
DIVISION OF HIGHWAYS
1000 Birch Ridge Dr., Raleigh NC, 27610

2012 STANDARD SPECIFICATIONS

LETTING DATE:
JUNE 16, 2015

Emily E. Murray, P.E.
PROJECT ENGINEER

Timothy L. Coggins, P.E.
PROJECT DESIGN ENGINEER

A. Keith Paschal, P.E.
PROJECT DESIGN ENGINEER

STRUCTURES MANAGEMENT UNIT

24-MAR-2015 09:42
$$$