PROJECT REFERENCE NO.	SHEET NO.
B-5114	U0-3

UTILITIES BY OTHERS

NOTE:
ALL PROPOSED UTILITY WORK SHOWN ON THIS SHEET WILL BE DONE BY OTHERS. NO PAYMENT WILL BE MADE TO THE CONTRACTOR FOR PROPOSED UTILITY WORK SHOWN ON THIS SHEET.

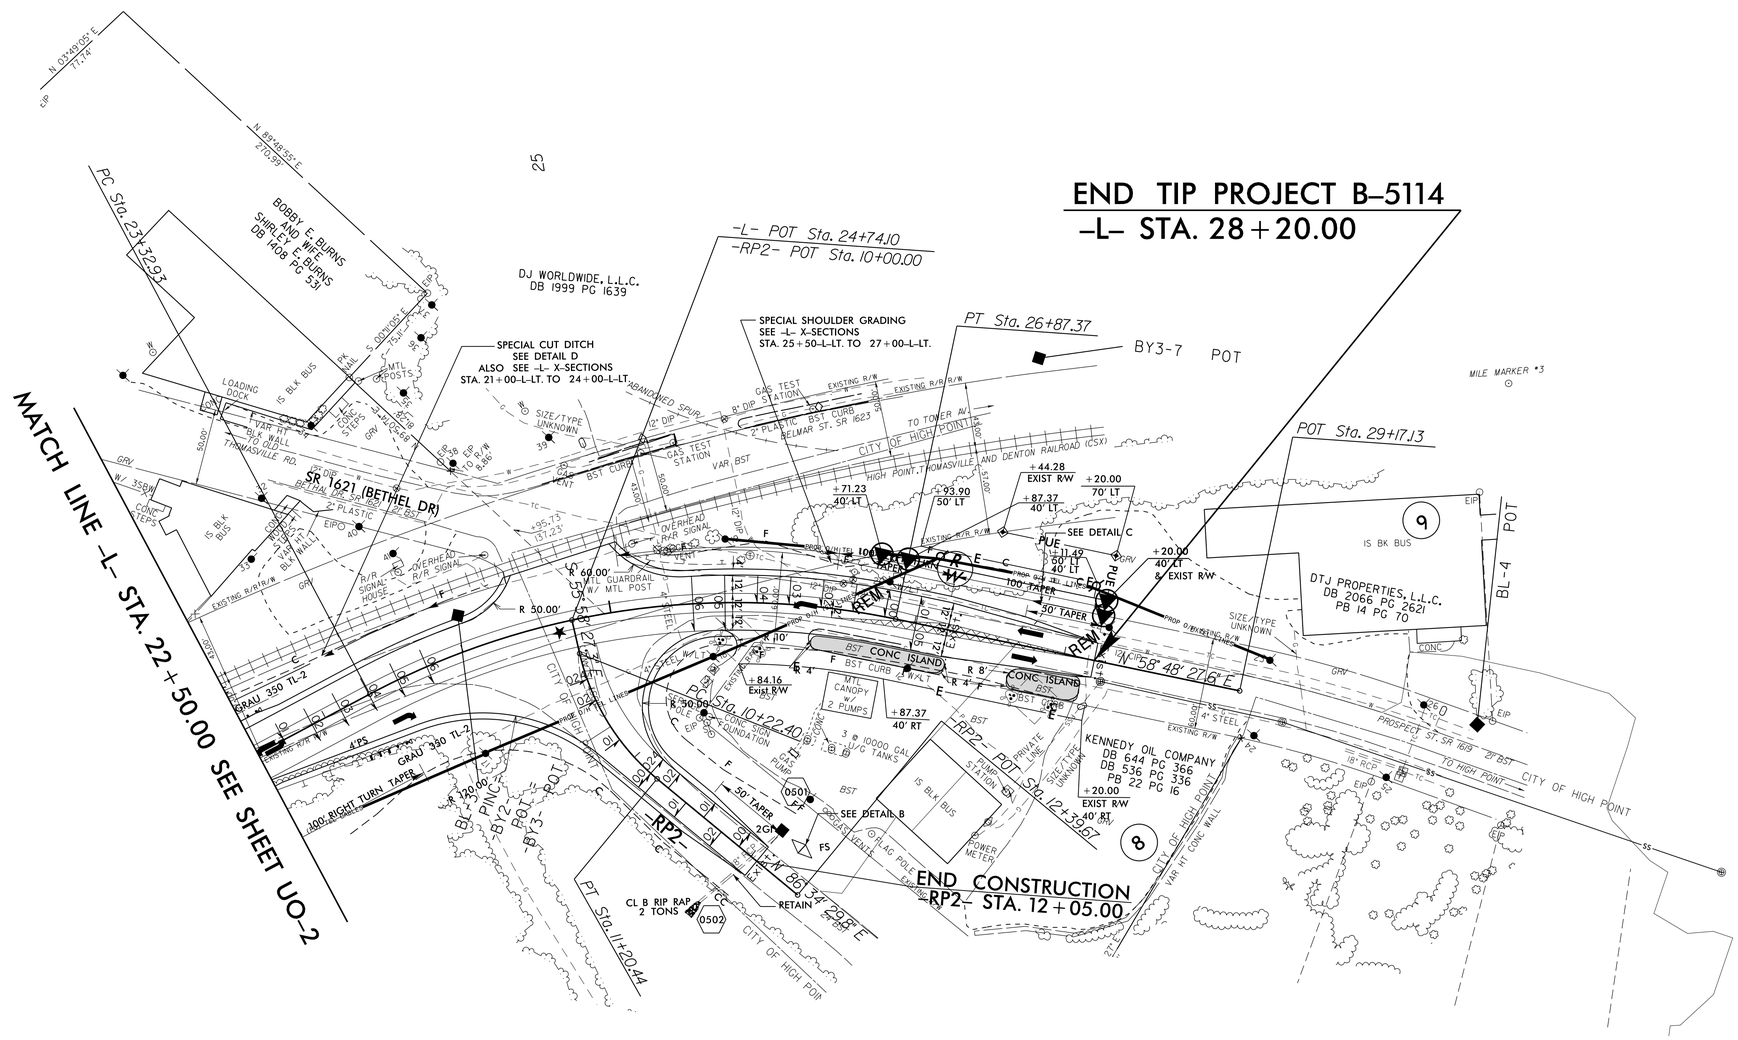

5/14/99
27-FEB-2015 13:14
s:\Engineering\roadway\290_005_B5114_ut_rdy5_U0003.psh.dgn