METRIC	PROJECT REFERENCE NO.	SHEET NO.
5m 0 10m	R-2413CA	EC-4/CONST.4
	R /W SHEET NO.	
CONST.REV.	ROADWAY DESIGN ENGINEER	HYDRAULICS ENGINEER
R /W REV.		

Erosion Control devices on this sheet have been installed on R-2413C and are shown for reference only

NAD 83

RIGHT-OF-WAY FOR THIS PROJECT HAS BEEN ACQUIRED UNDER PROJECT R-2413C

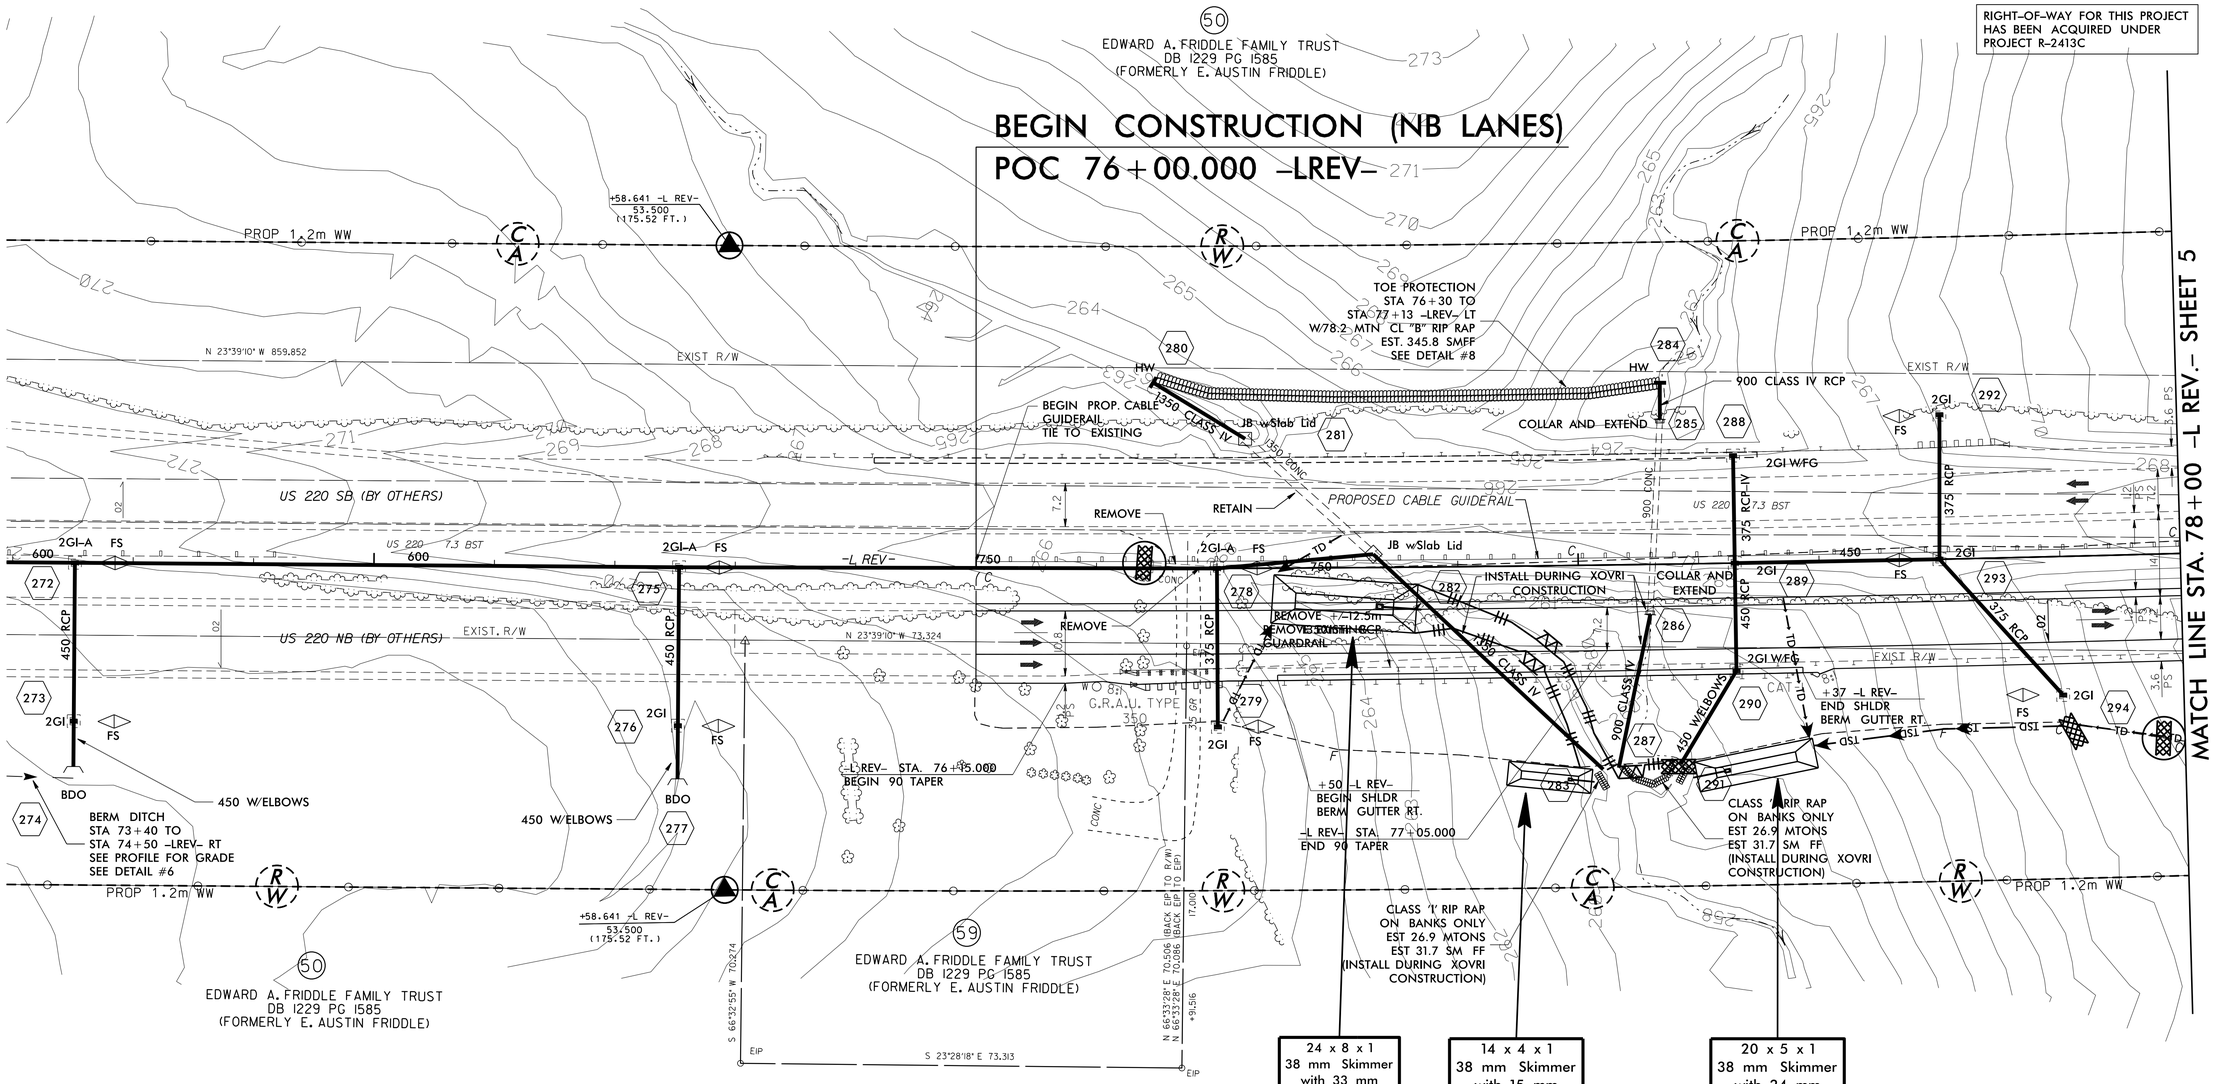

24 x 8 x 1
38 mm Skimmer
with 33 mm
Orifice Diameter
5.5 m weir
ID 19.3 CG

14 x 4 x 1
38 mm Skimmer
with 15 mm
Orifice Diameter
1.5 m weir
ID 19.7 F

20 x 5 x 1
38 mm Skimmer
with 24 mm
Orifice Diameter
2.5 m weir
ID 19.4 CG

CLEARING AND GRUBBING EROSION CONTROL FOR CONSTRUCTION SHEET 4

NOTE:
PLACE TEMPORARY ROCK SEDIMENT DAMS TYPE- B AND TEMPORARY ROCK SILT CHECKS TYPE-A AT DRAINAGE OUTLETS.

-L REV-
PI Sta 77+51.91
Δ = 3° 09' 20.9" (LT)
L = 385.004
T = 192.550
R = 6,990.000
SE = NC

SEE SHEET 13 FOR -L REV- PROFILE

06-FEB-2015 14:23
R:\Structures\61\Design\R2413CA_EC_psh04.dgn
$$$$USER$$$$ $$$$DATE$$$$
$$$$TIME$$$$ $$$$FILE$$$$