PROJ. REFERENCE NO.	SHEET NO.
W-5514	TMP-21

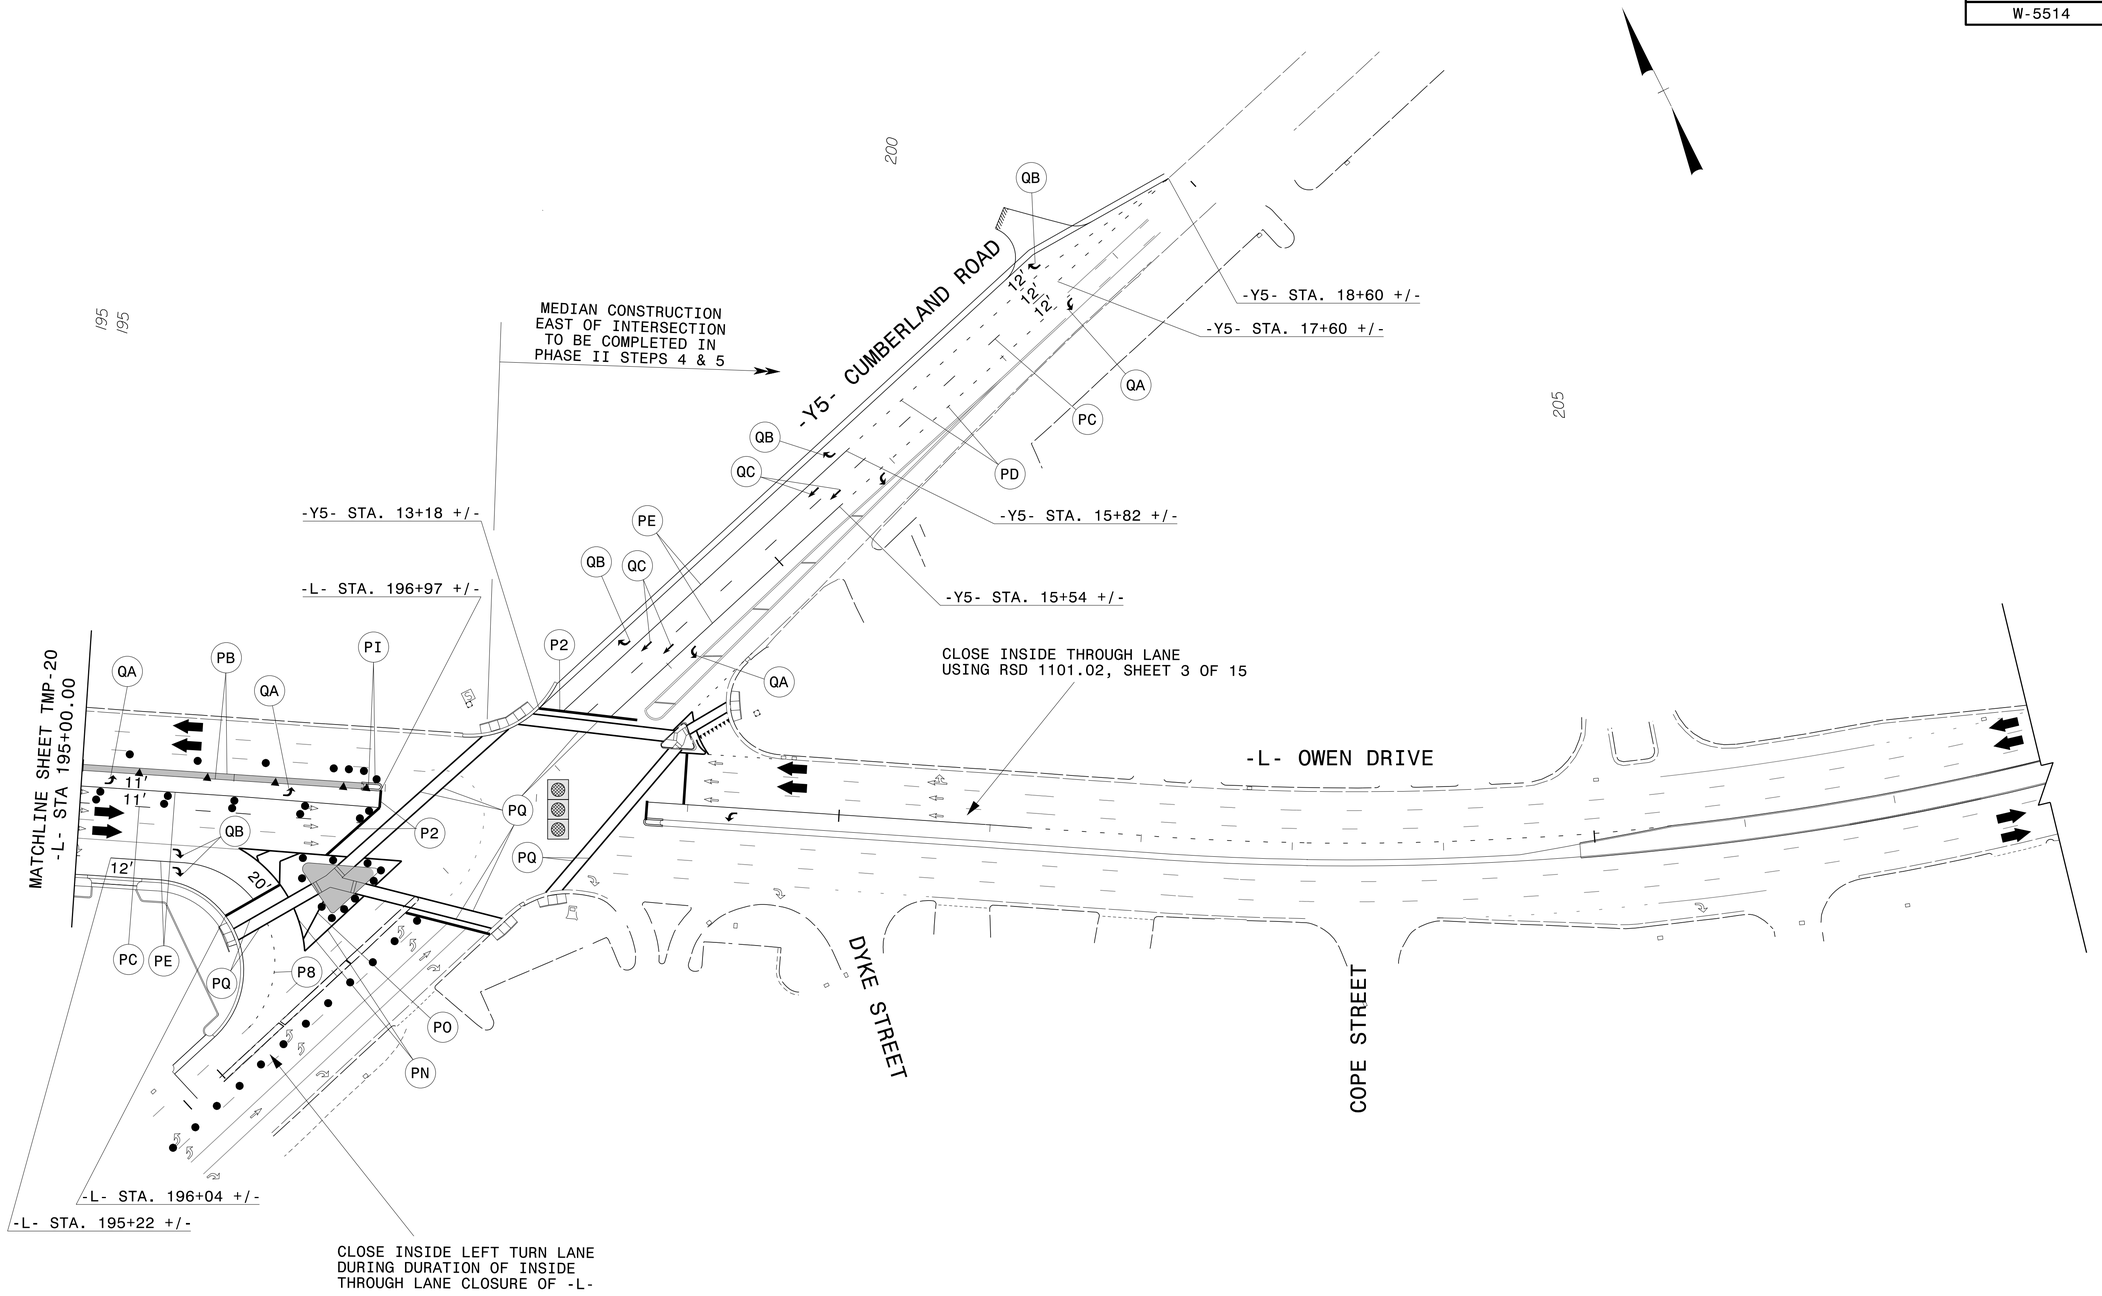

APPROVED:	Digitally signed by A. Matthew Thigpen Date: 2015.04.28 15:45:59 -04'00'	DATE:
SEAL	NORTH CAROLINA PROFESSIONAL SEAL 034343 ENGINEER MATTHEW THIGPEN	DIVISION OF HIGHWAYS STATE OF NORTH CAROLINA DEPARTMENT OF TRANSPORTATION WORK ZONE TRAFFIC CONTROL

PHASE II STEP 3 DETAIL

4/7/2015
\\vhb\proj\Raleigh\38286.03 NCDOT W-5514 Owen Drive\NCDOT\Traffic\TrafficControl\TCP\W5514_tc_tmp_2i.dgn
User:mthigpen