PROJECT REFERENCE NO.	SHEET NO.
W-5514	U0-7

UTILITIES BY OTHERS

NOTE:
ALL PROPOSED UTILITY WORK SHOWN ON THIS SHEET WILL BE DONE BY OTHERS. NO PAYMENT WILL BE MADE TO THE CONTRACTOR FOR PROPOSED UTILITY WORK SHOWN ON THIS SHEET.

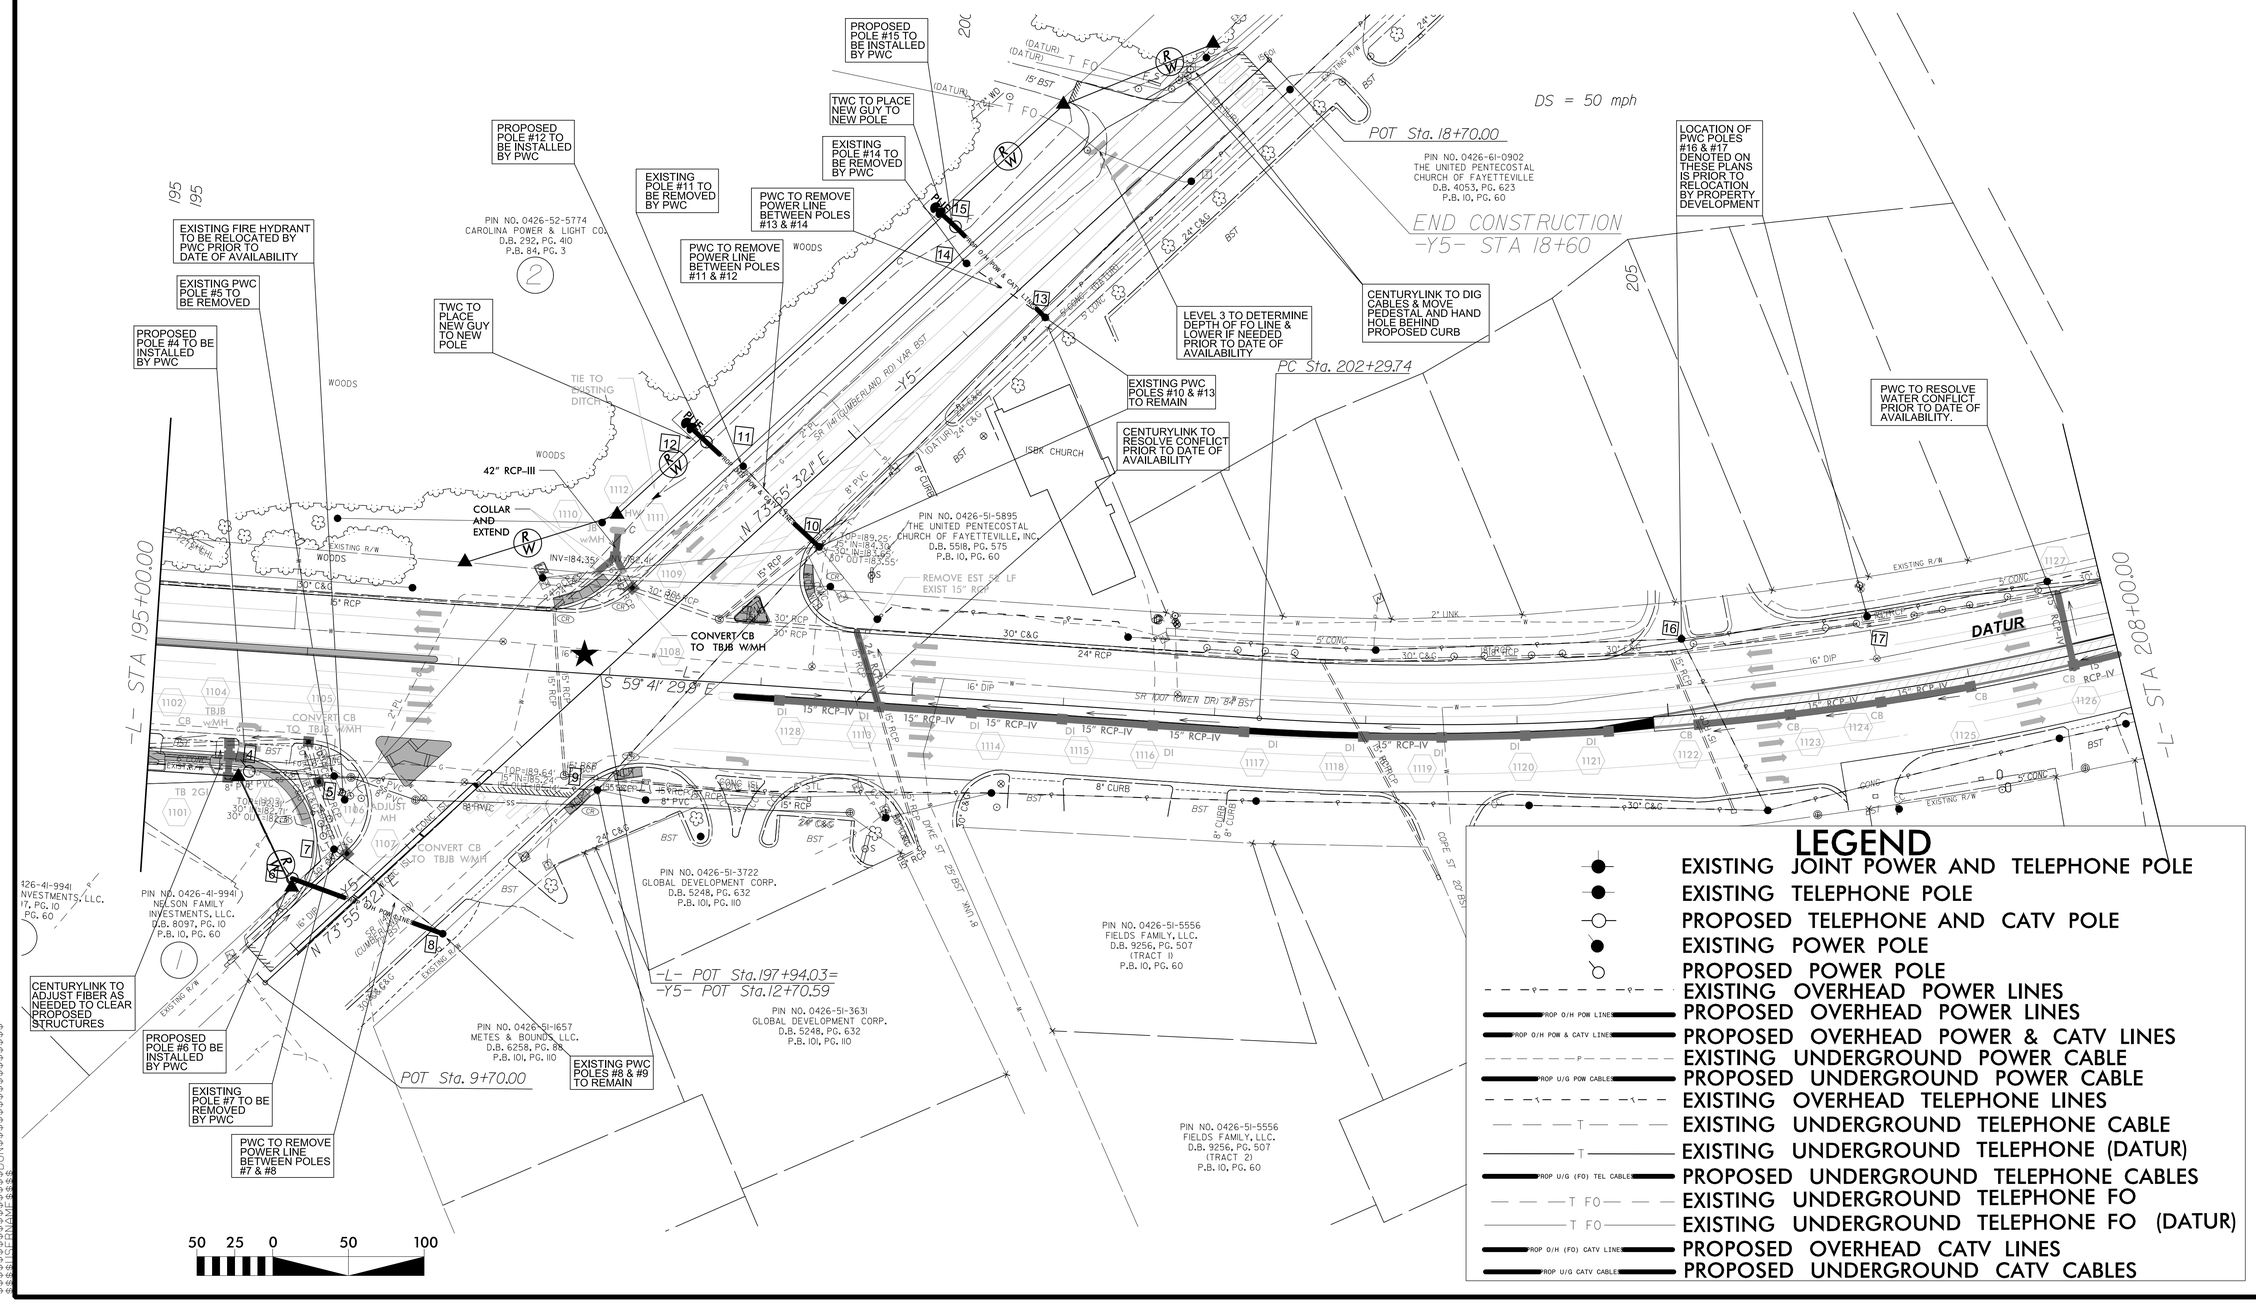

LEGEND

- EXISTING JOINT POWER AND TELEPHONE POLE
- EXISTING TELEPHONE POLE
- PROPOSED TELEPHONE AND CATV POLE
- EXISTING POWER POLE
- PROPOSED POWER POLE
- EXISTING OVERHEAD POWER LINES
- PROPOSED OVERHEAD POWER LINES
- PROPOSED OVERHEAD POWER & CATV LINES
- EXISTING UNDERGROUND POWER CABLE
- PROPOSED UNDERGROUND POWER CABLE
- EXISTING OVERHEAD TELEPHONE LINES
- EXISTING UNDERGROUND TELEPHONE CABLE
- EXISTING UNDERGROUND TELEPHONE (DATUR)
- PROPOSED UNDERGROUND TELEPHONE CABLES
- EXISTING UNDERGROUND TELEPHONE FO
- EXISTING UNDERGROUND TELEPHONE FO (DATUR)
- PROPOSED OVERHEAD CATV LINES
- PROPOSED UNDERGROUND CATV CABLES