DocuSign Envelope ID: 32C63656-B0DB-4A4F-9E7D-5C123DB66899

PROJECT REFERENCE NO.	SHEET NO.
R-5206	7
R/W SHEET NO.	

ROADWAY DESIGN ENGINEER
6/10/2015
NORTH CAROLINA PROFESSIONAL SEAL 22568 ENGINEER STEVEN L. SCOTT
DocuSigned by: Steve Scott

HYDRAULICS ENGINEER
6/12/2015
NORTH CAROLINA PROFESSIONAL SEAL 29474 ENGINEER DAVID M. SAYRE
DocuSigned by: David Sayre
2EAB4F90DC524FE...

SEPI ENGINEERING & CONSTRUCTION
1025 Wade Avenue
Raleigh, NC 27605
Tel:919-789-9977
Fax:919-789-9591
License: C-2197

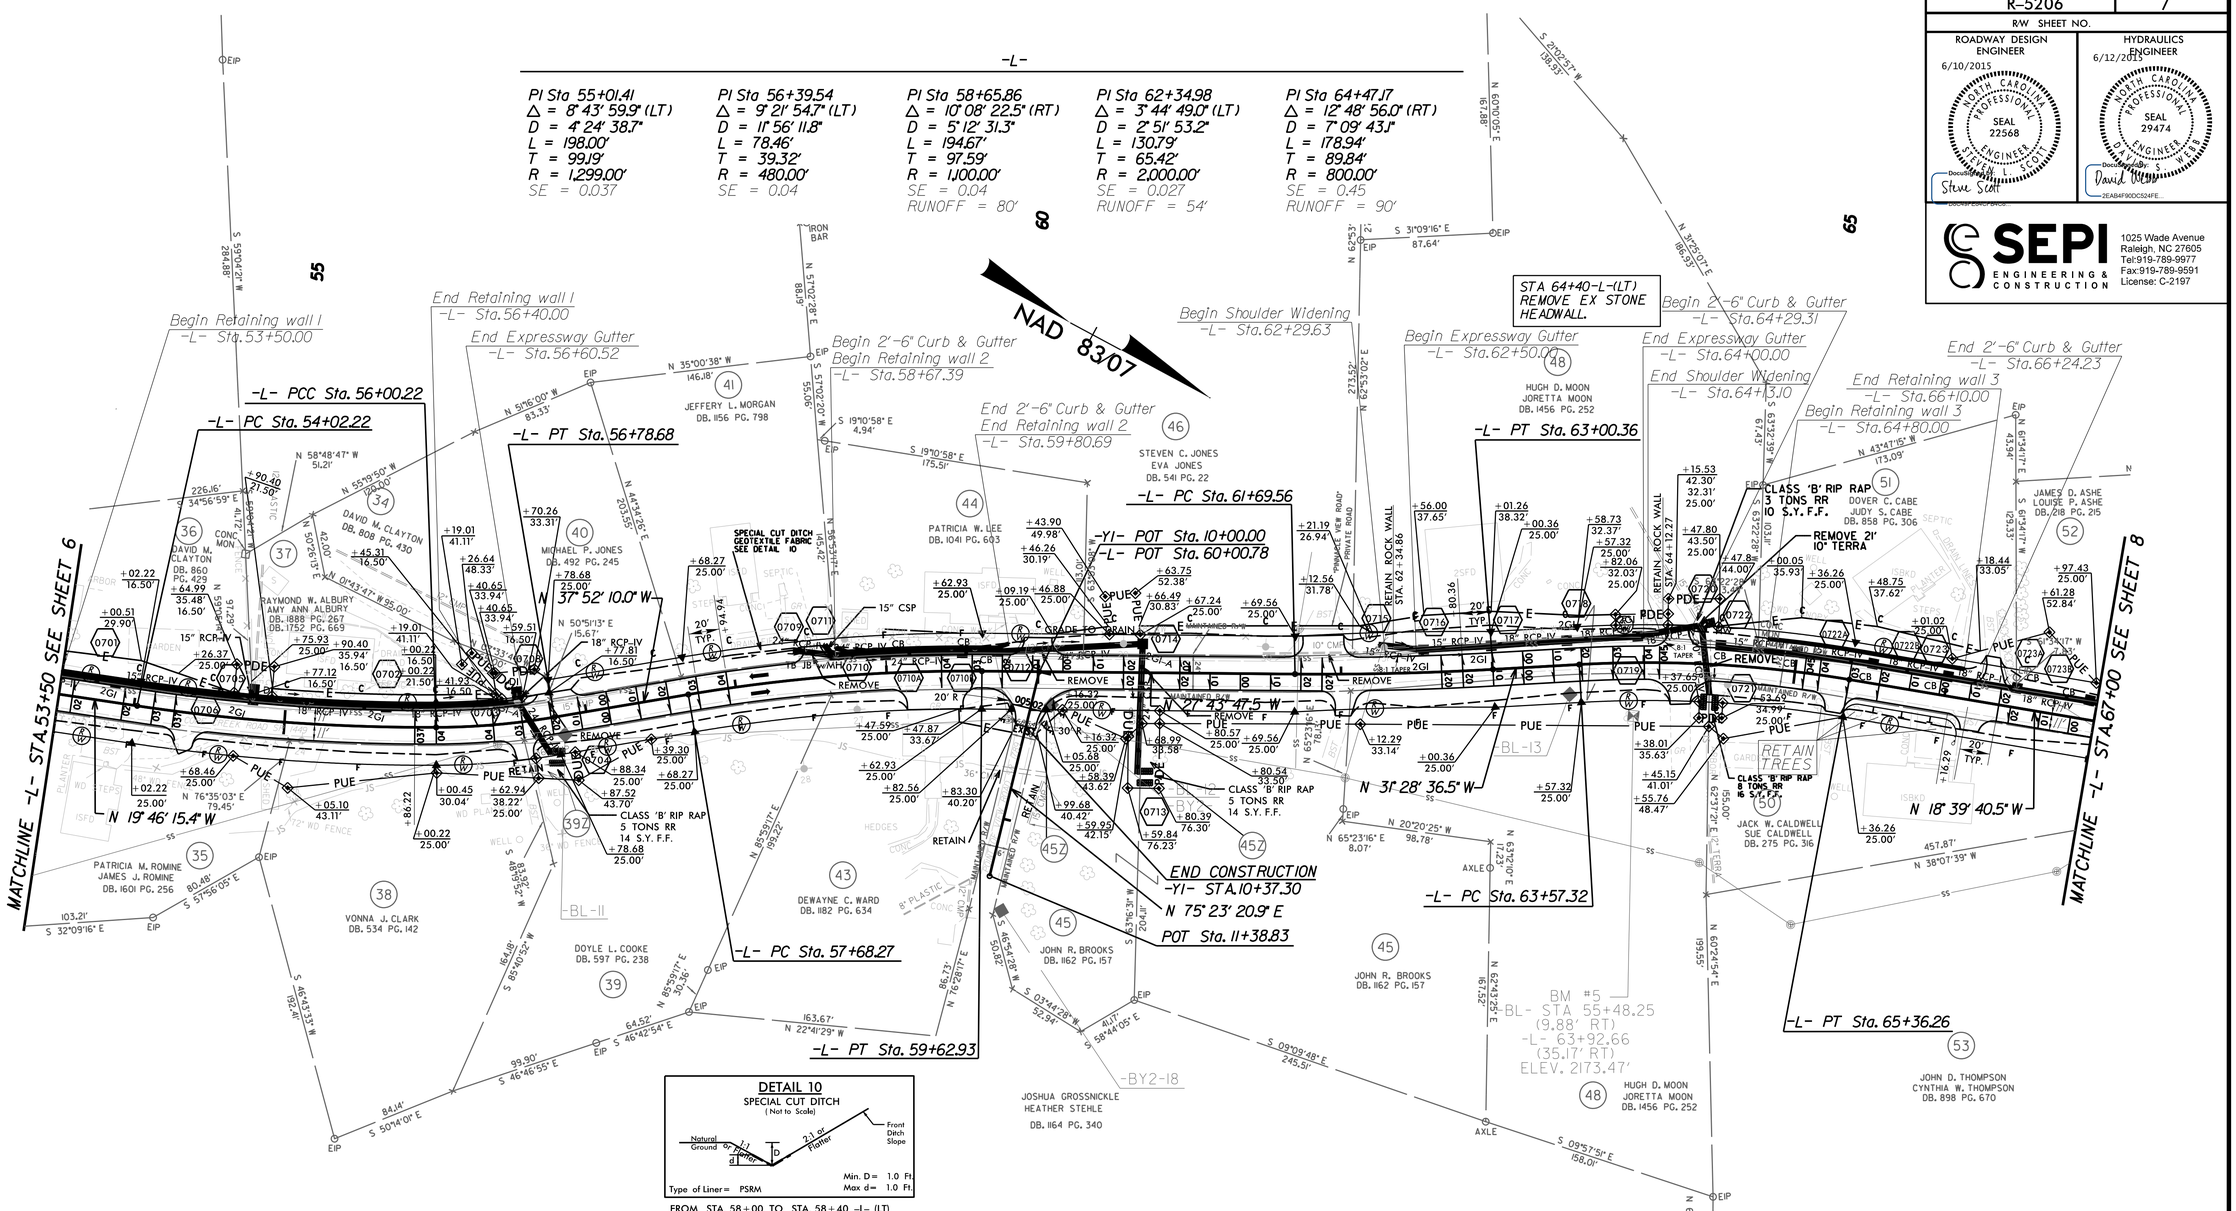

Z CLAIM DETAILS FOR PARCELS 39,45 AND 48

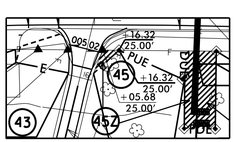

PARCELS 43 AND 45

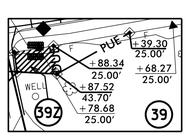

PARCEL 39

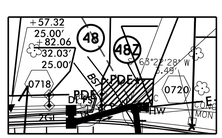

PARCEL 48

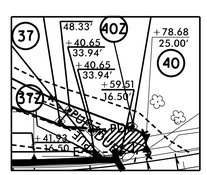

PARCELS 37 AND 40

RADII AT DRIVEWAYS ARE 10' UNLESS SHOWN OTHERWISE

NOTE: SEE PLAN SHEET 10 FOR -L- PROFILE

REVISIONS

5/14/99