8/23/99

0 2.5 5	PROJ. REFERENCE NO.	SHEET NO.
	R-5206	X-66

PRELIMINARY PLANS
DO NOT USE FOR CONSTRUCTION

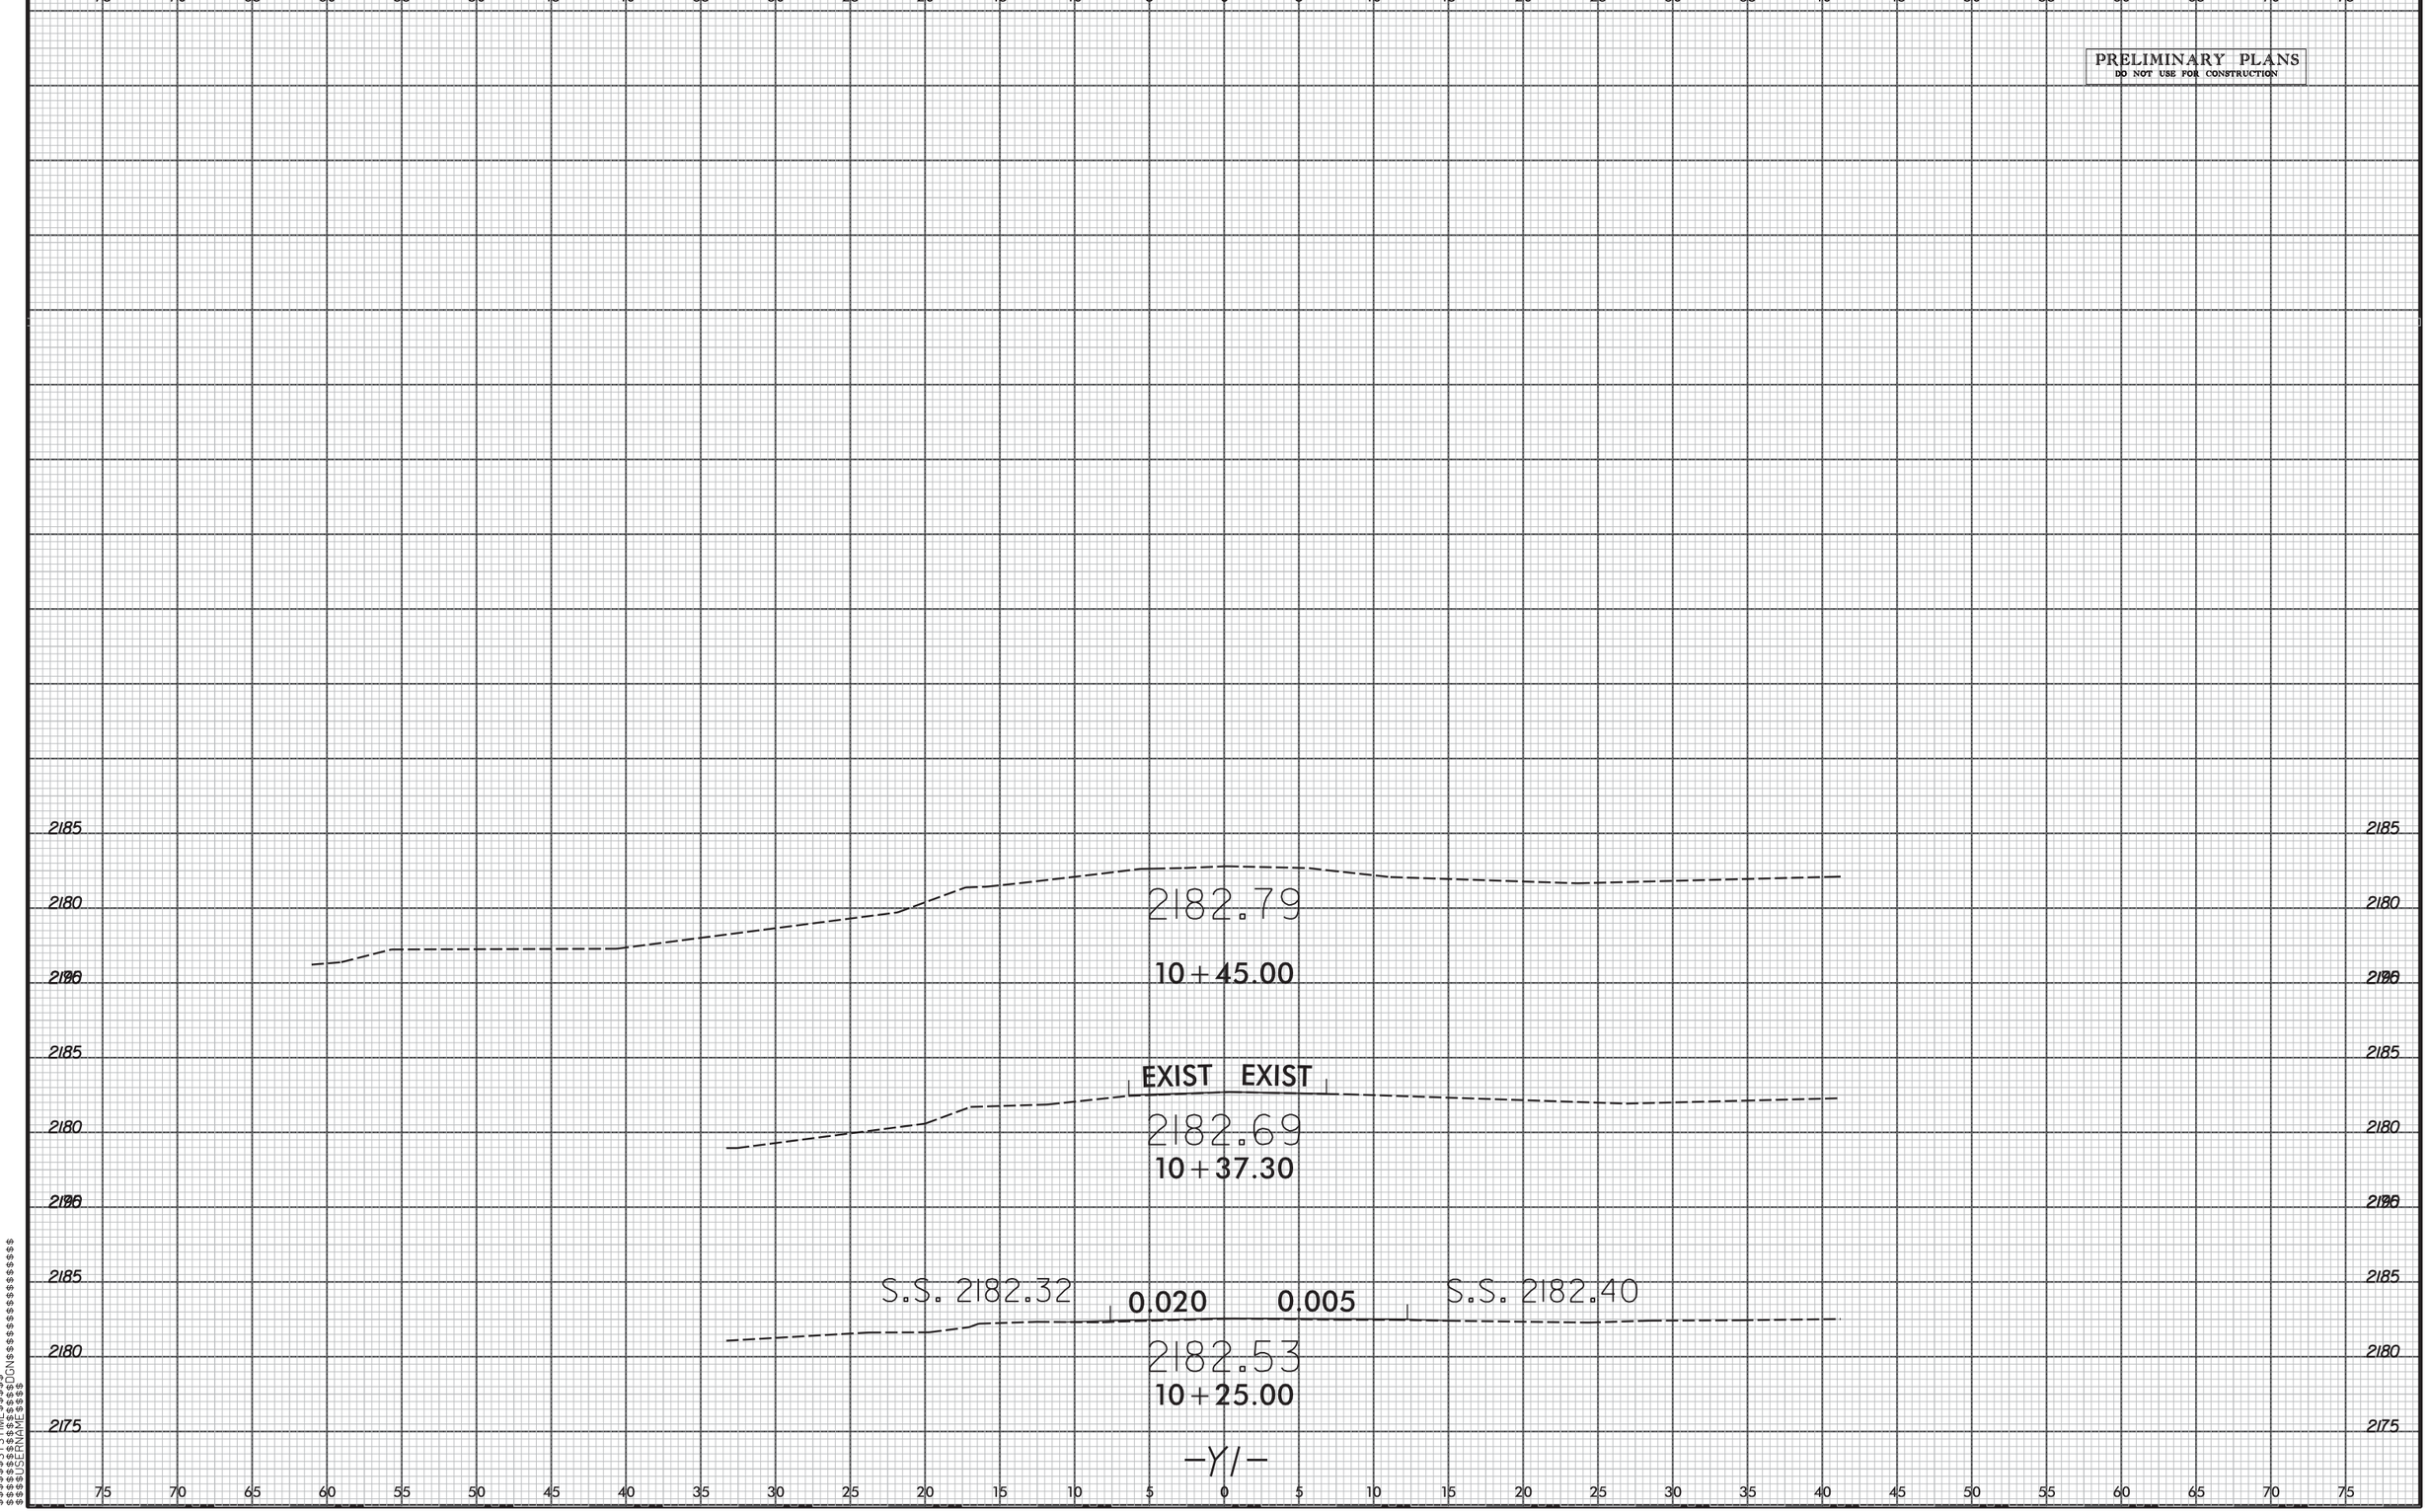

$$$$$$$$SYSTIME$$$$
$$$$$$$$SYSDATE$$$$
$$$$$$$$SYSDATE$$$$
$$$$$$$$SYSDATE