PROJECT REFERENCE NO.	SHEET NO.
B-5136	EC-6/CONST.6
R/W SHEET NO.	
ROADWAY DESIGN ENGINEER	HYDRAULICS ENGINEER

DETOUR

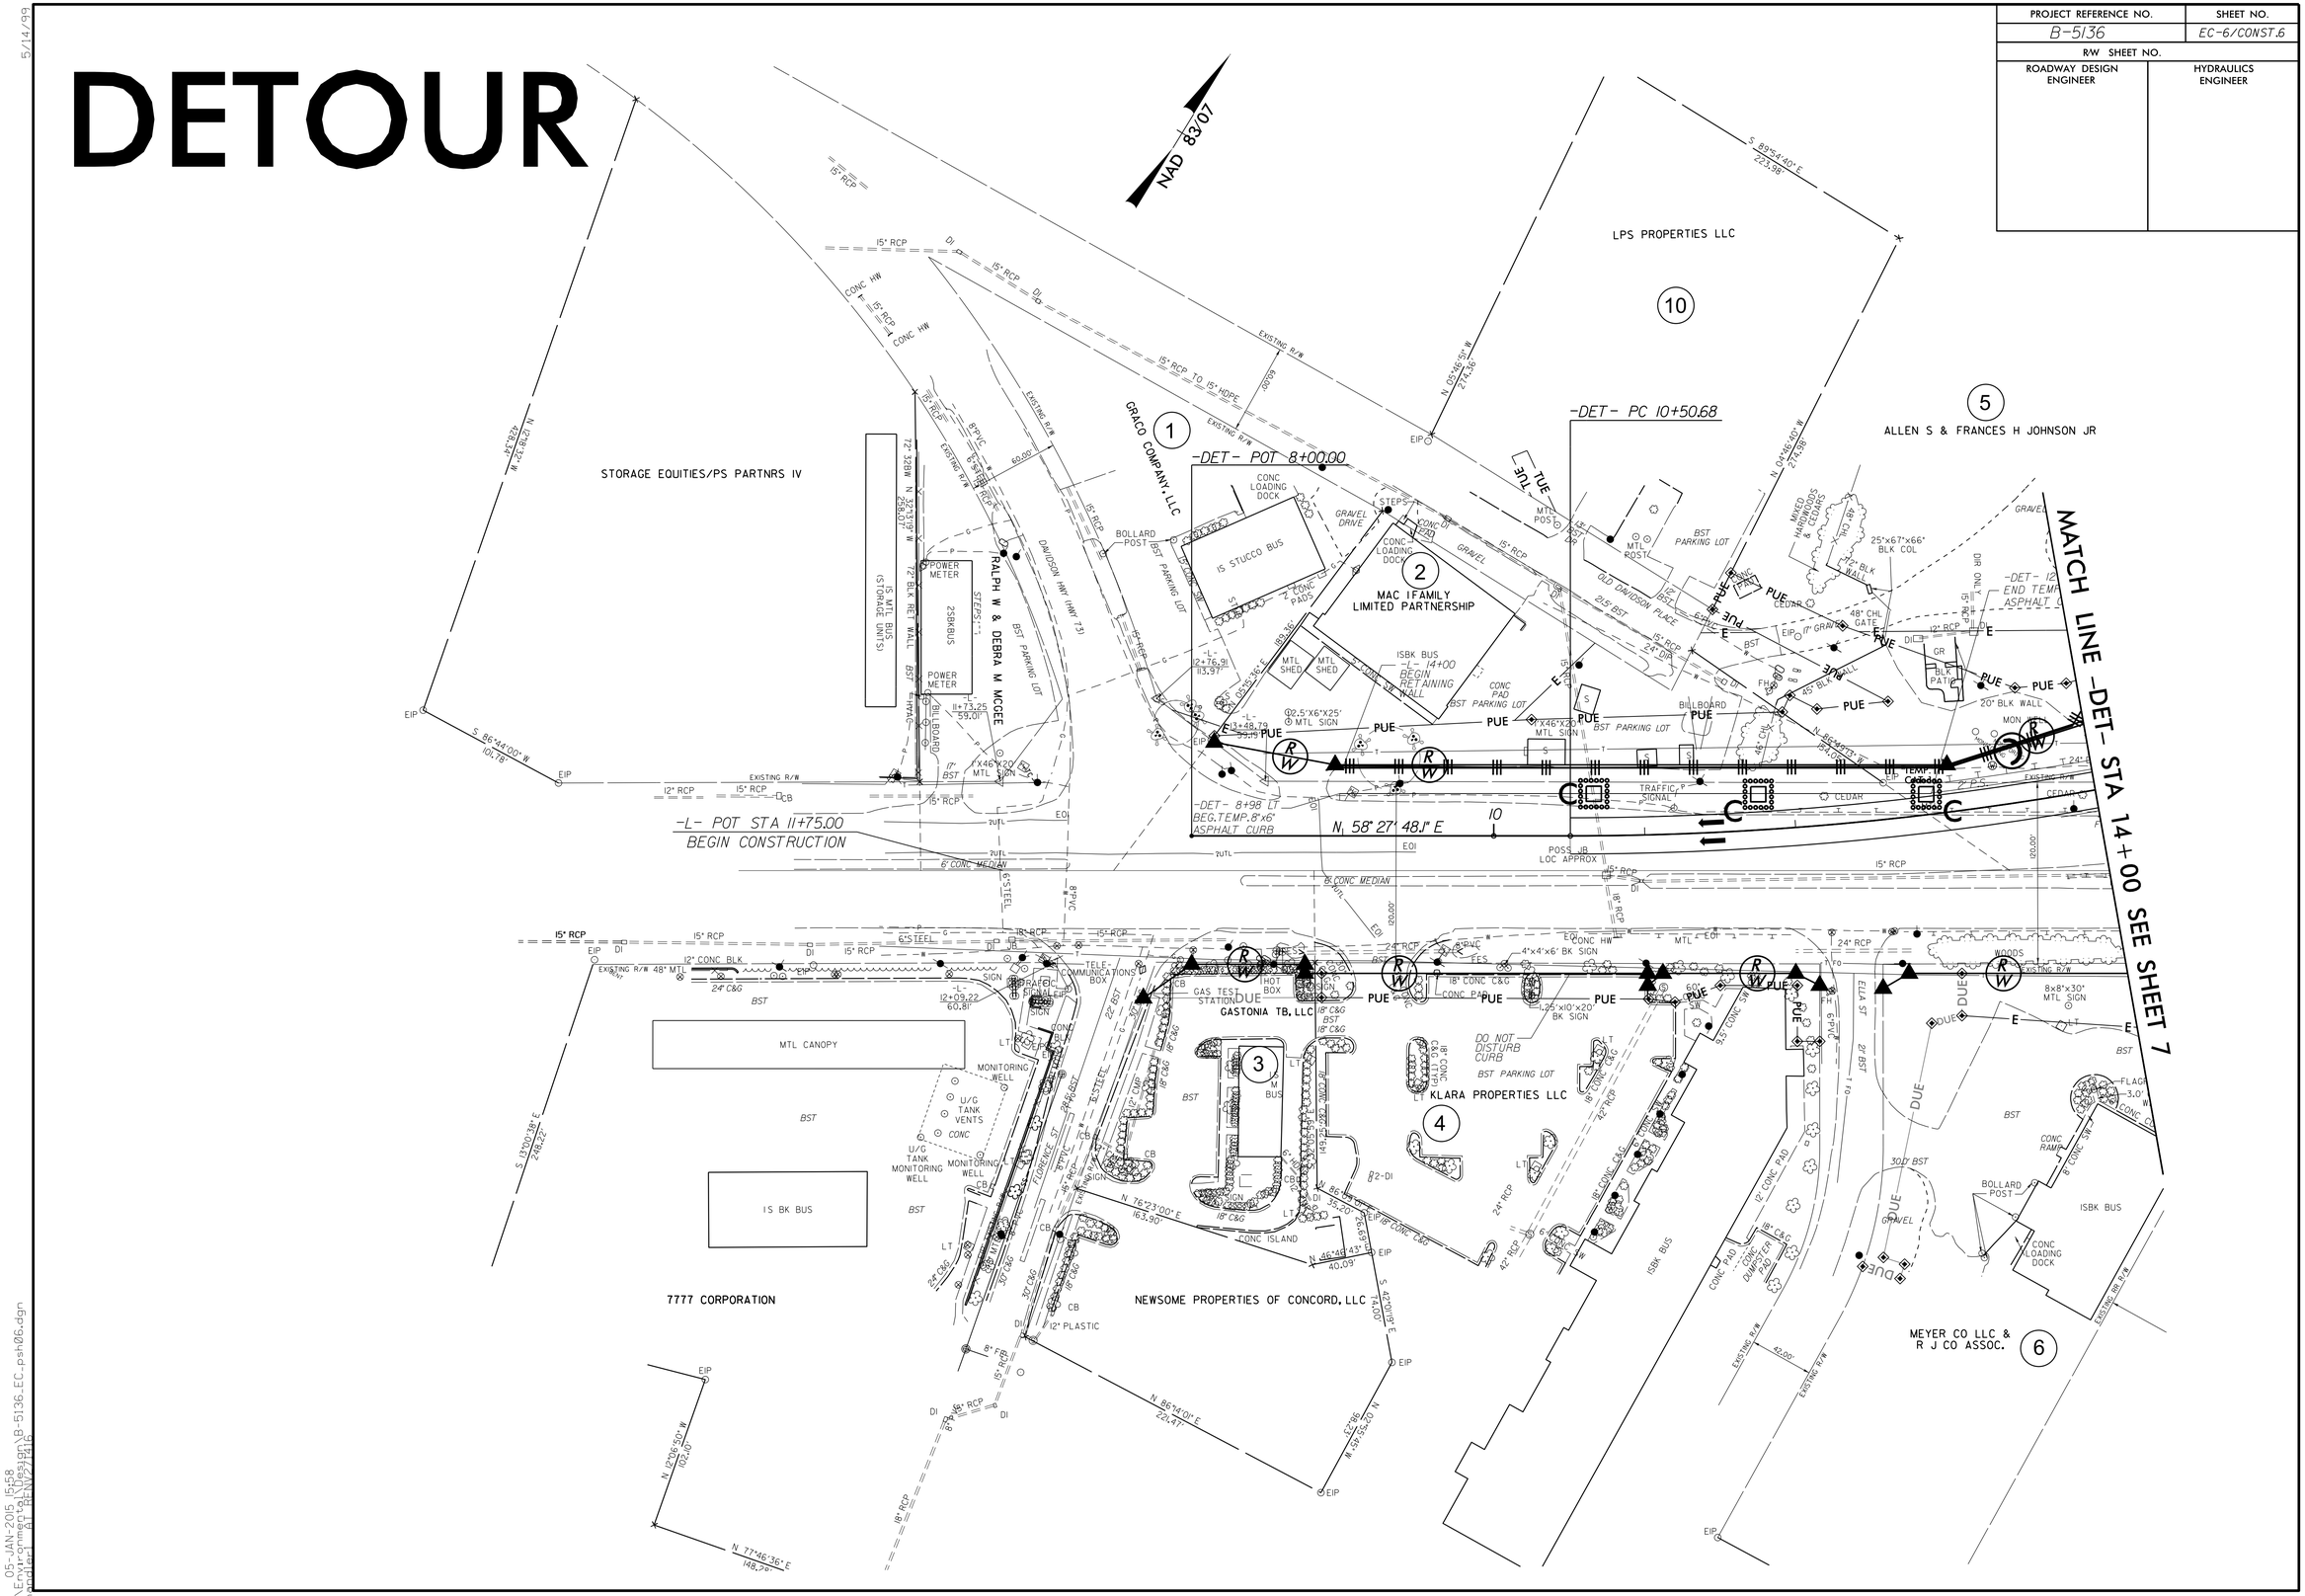

5/14/99

05-JAN-2015 15:58
R:\Environmental\Design\B-5136_EC_psh06.dgn
wjchandler1 AT RFNV271416