PROJECT REFERENCE NO.	SHEET NO.
B-5136	UC-5

DESIGNED BY: SM	UTILITIES UNIT UTILITIES ENGINEERING SECTION 1555 MAIL SERVICES CENTER RALEIGH NC 27699-1555 PHONE (919) 707-6690 FAX (919) 250-4151
DRAWN BY: BCC	
CHECKED BY: SM	
APPROVED BY:	
DATE: 12/09/14	
REVISED:	

UTILITY CONSTRUCTION

PROPOSED 8 INCH WATER MAIN

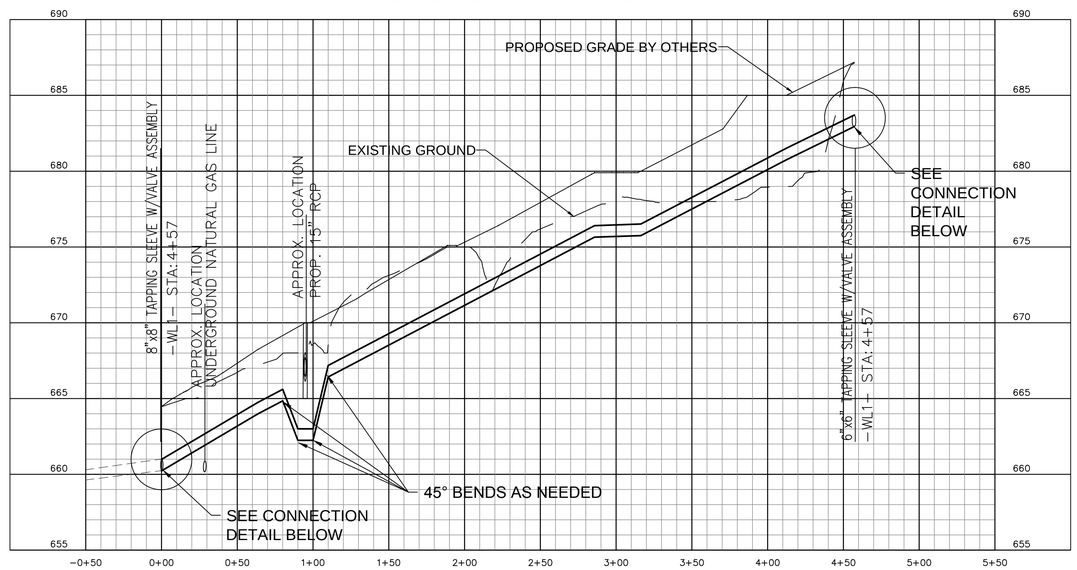

PROFILE

SCALE: HORZ: 1" = 50'
VERT: 1" = 5'

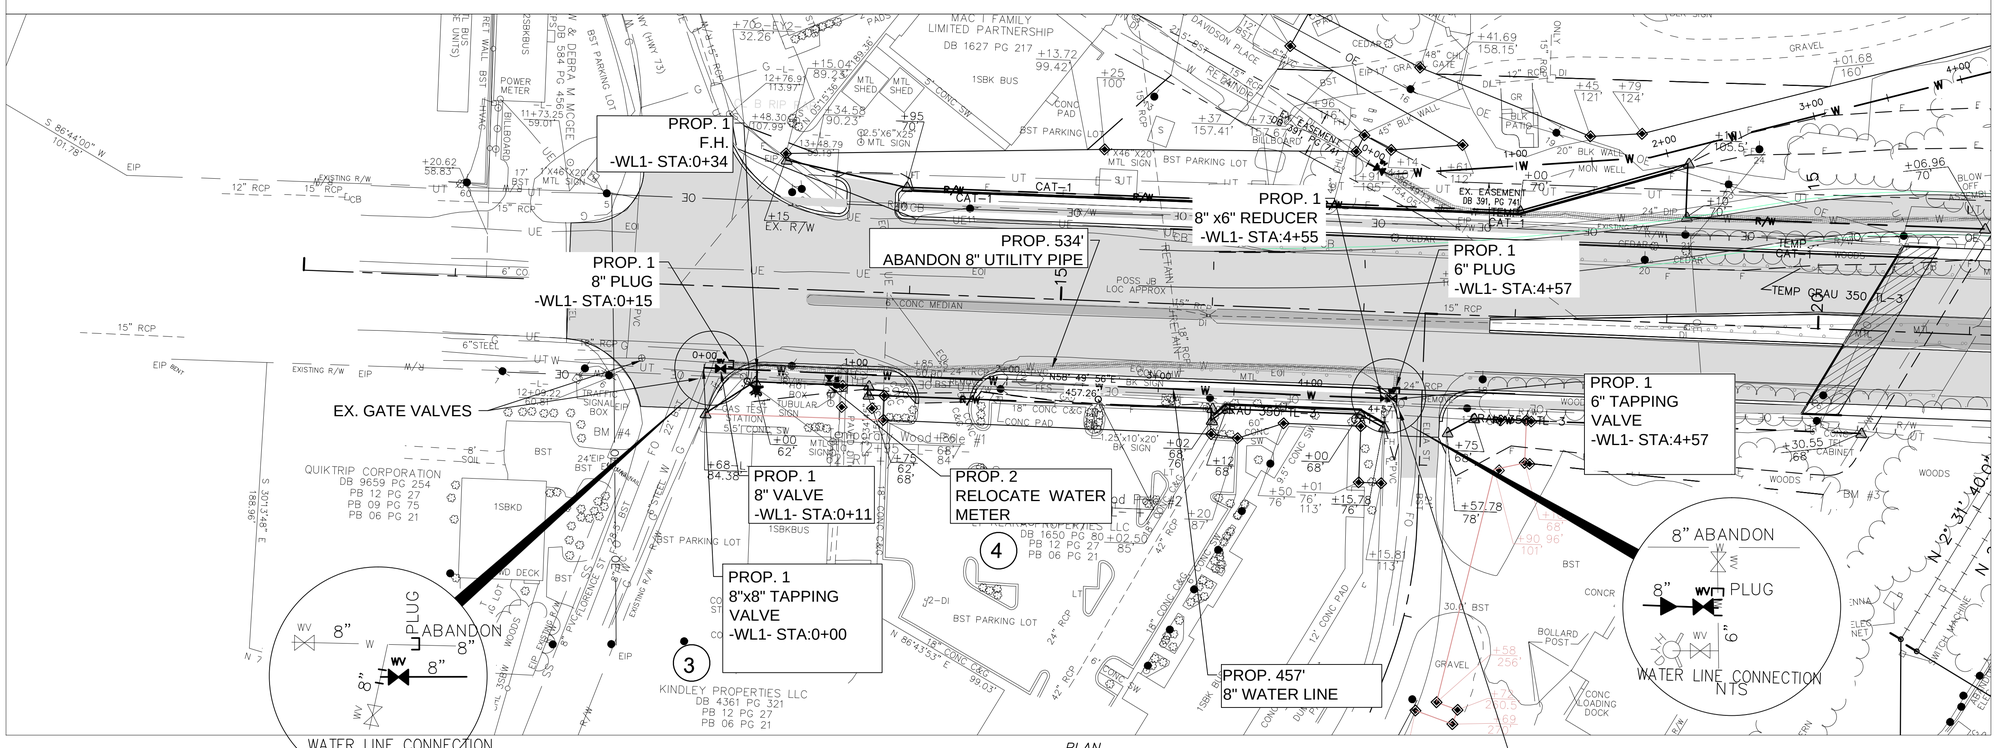

PLAN

SCALE: 1" = 50'

Concord
NORTH CAROLINA
High Performance Living

PREPARED BY
ENGINEERING DEPARTMENT
CITY OF CONCORD
P.O. BOX 308
CONCORD N.C. 28026
(704) 920-5425

NORTH CAROLINA PROFESSIONAL SEAL 19754 ENGINEER M. SHANE SUE
Prepared by
2/6/2015
Engineer's Seal

G:\Engineering Projects\Projects\2012\066 US 29 NCDOT B5136 RR 24 Raw WM\Technical\2012-066 Waterline Relocation on 29 dwg Jan 14, 2015 - 12:16pm