DGN 0400DEL_P30

PROJECT REFERENCE NO.	SHEET NO.
U-5008	UC-5

DESIGNED BY:	JWW
DRAWN BY:	JWW
CHECKED BY:	KEH
APPROVED BY:	
REVISED:	

6/1/2015

NORTH CAROLINA PROFESSIONAL SEAL 020160 ENGINEER KELLY E. HAYES

SEPI ENGINEERING & CONSTRUCTION
11020 David Taylor Dr. Suite 115
Charlotte, NC 28262
Tel:704-714-4880
Fax:704-714-4886
License: C-2197

UTILITY CONSTRUCTION PLANS ONLY

NOTE: CLTWater TO INSTALL 10″ DIP SANITARY SEWER AND 8″ DIP WATER LINE ACROSS NCRR R/W AS PART OF THE LYNX BLE, SEGMENT A PROJECT (i.e. BY OTHERS). THIS INCLUDES MANHOLES #S1-16, #S1-17, ASSOCIATED 10″ SANITARY SEWER BETWEEN MANHOLES #S1-16, #S1-17 AND 8″ WATERLINE BETWEEN -L- STA. 21+00 TO STA. 23+75.

UTILITY CONSTRUCTION

CLTWATER PROJECT NUMBER: 529-15-033 (WATER)
CLTWATER PROJECT NUMBER: 324-15-542 (SEWER)

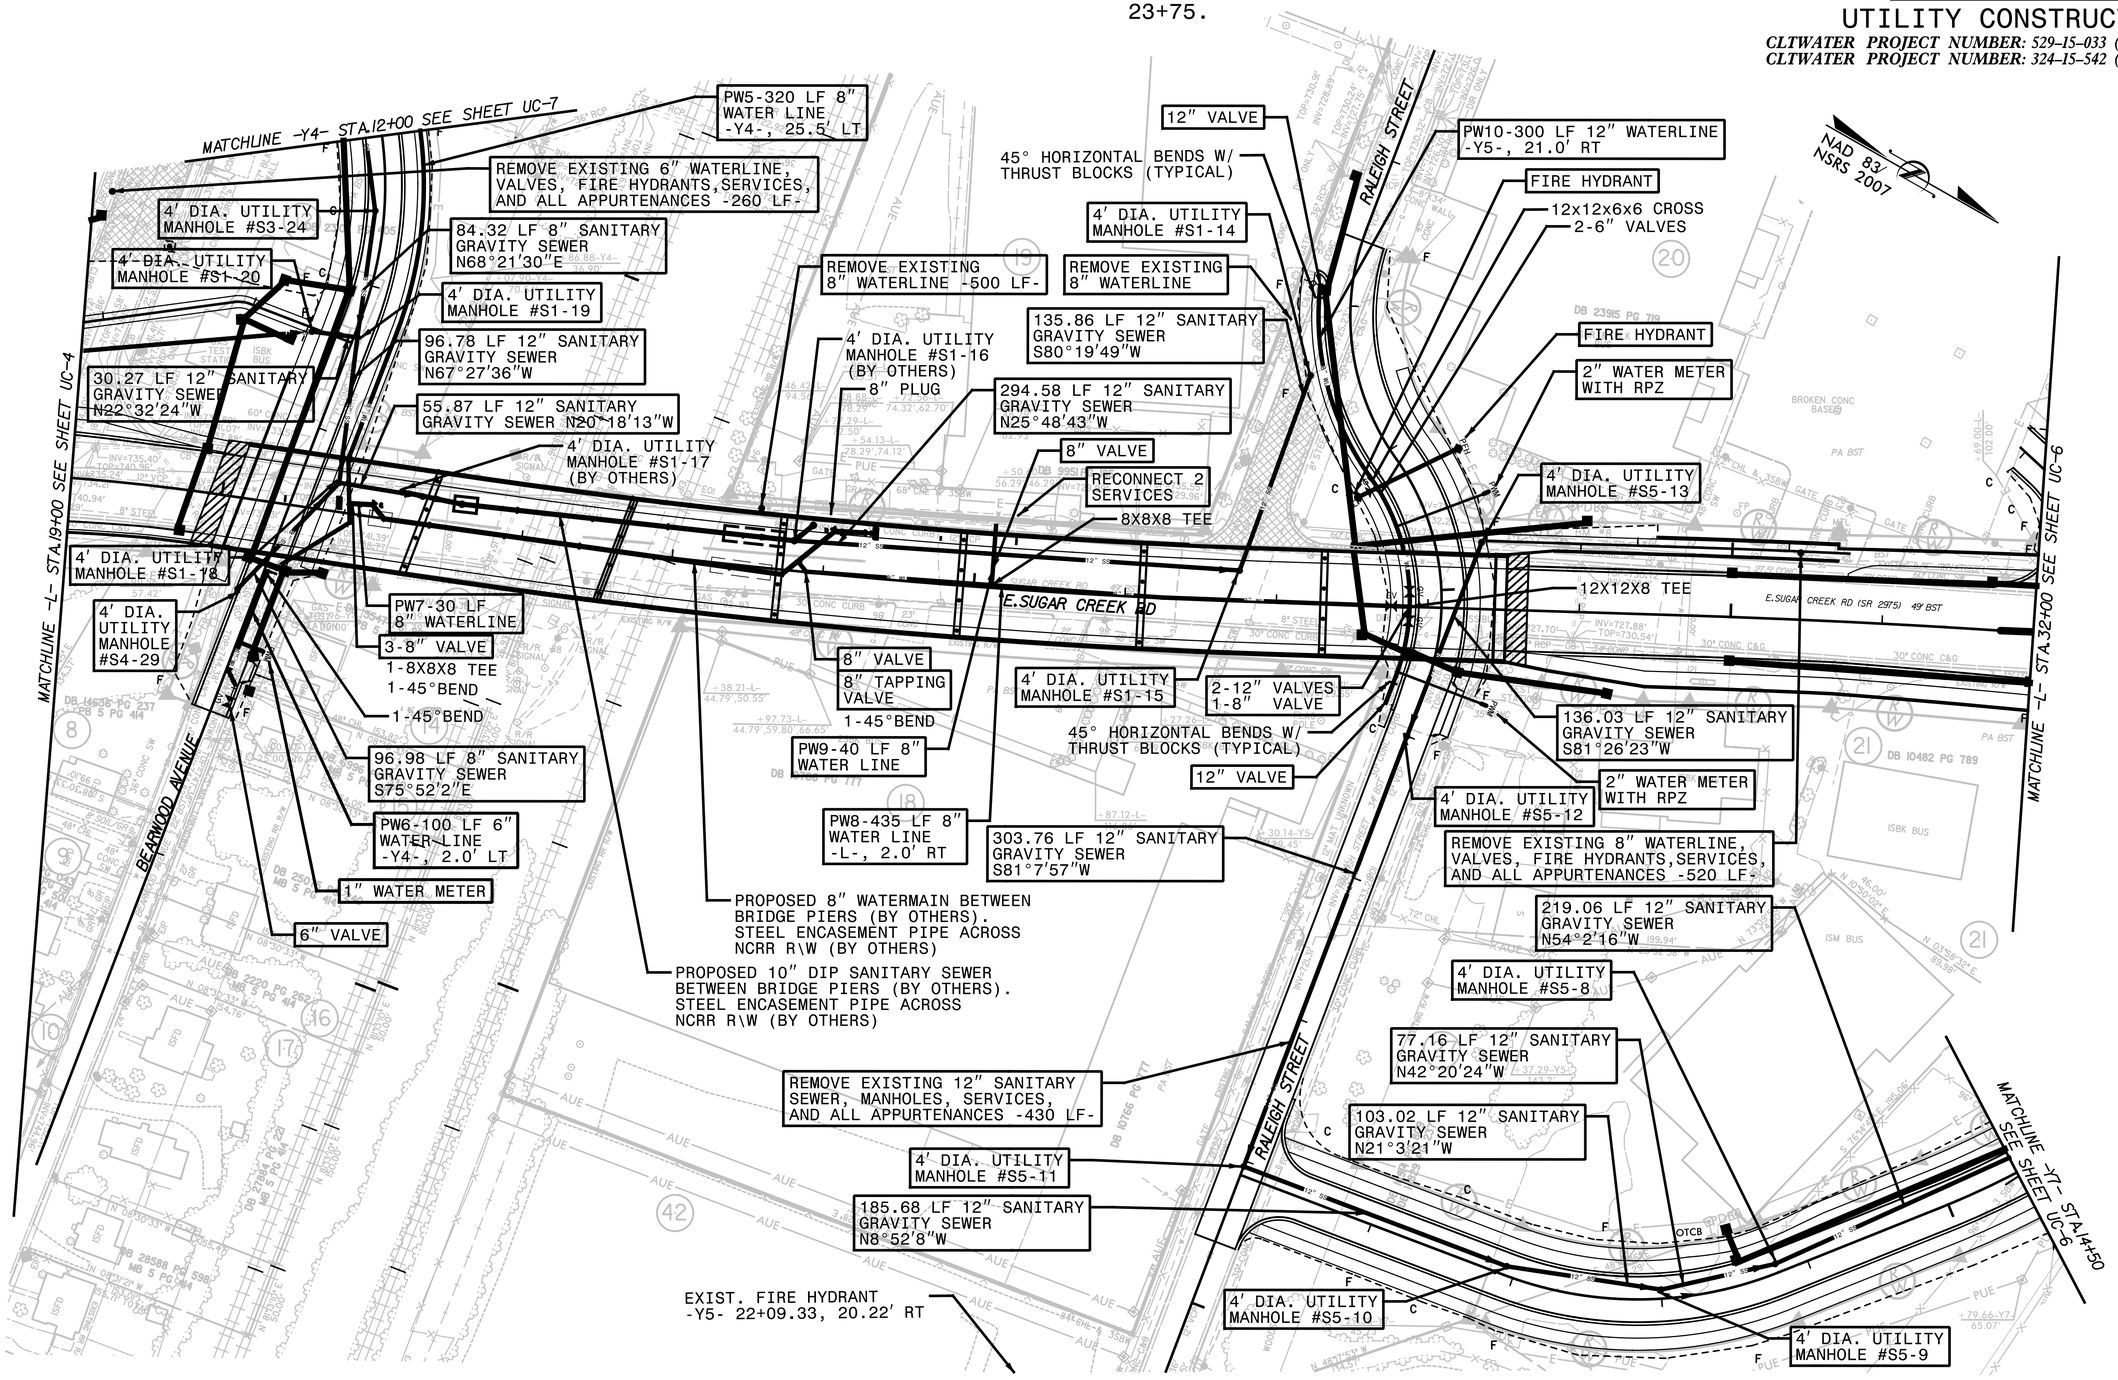

6/1/2015
W:\12015 Transportation\TIP\U-5036.00 (U-5008)\Utilities\280_005_U5008.dgn
jgiles