DGN 0400DEL_P30

CLTWATER PROJECT NUMBER: 529-15-033 (WATER)
CLTWATER PROJECT NUMBER: 324-15-542 (SEWER)

PROJECT REFERENCE NO.	SHEET NO.
U-5008	UC-10
DESIGNED BY: JWW	6/1/2015
DRAWN BY: JWW	
CHECKED BY: KEH	
APPROVED BY:	
REVISED:	

SEPI ENGINEERING & CONSTRUCTION
11020 David Taylor Dr. Suite 115
Charlotte, NC 28262
Tel:704-714-4880
Fax:704-714-4885
License: C-2197

NORTH CAROLINA PROFESSIONAL ENGINEER SEAL 020160 KELLY E. HAYES

UTILITY CONSTRUCTION PLANS ONLY

-L-

E. SUGAR CREEK ROAD

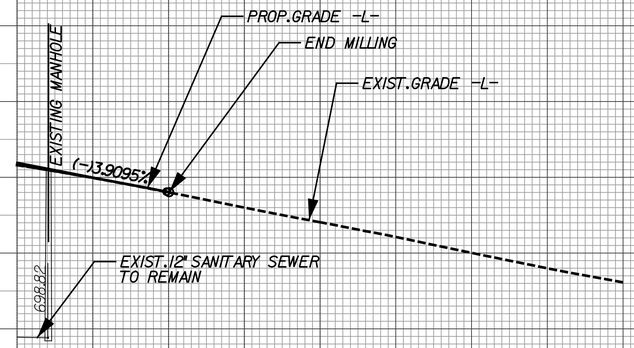

-Y2-

REDWOOD AVENUE

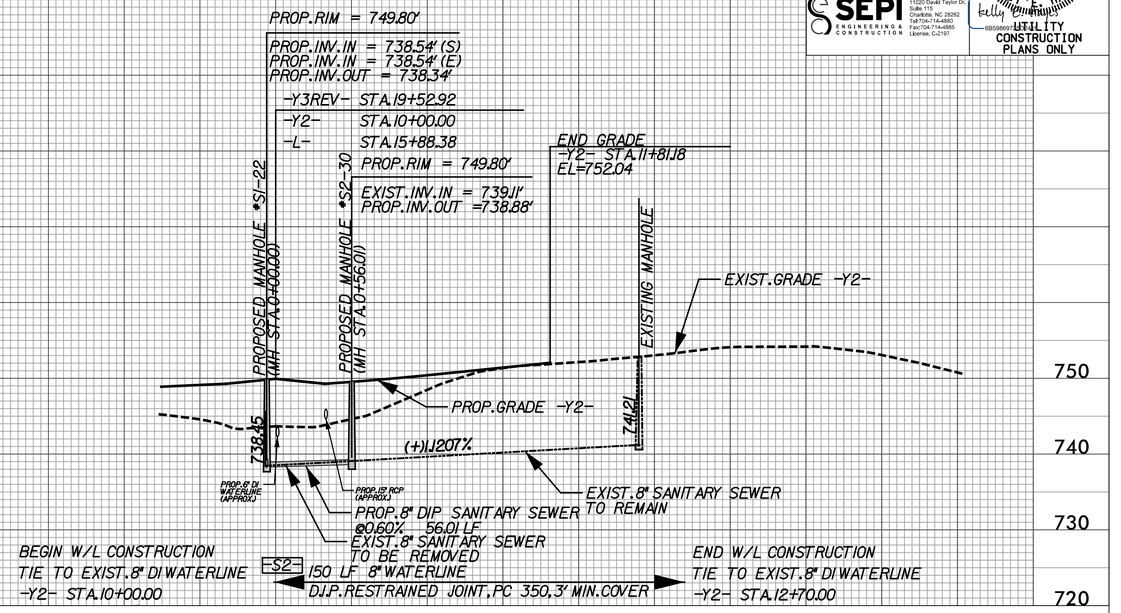

-Y3-

N. DAVIDSON STREET

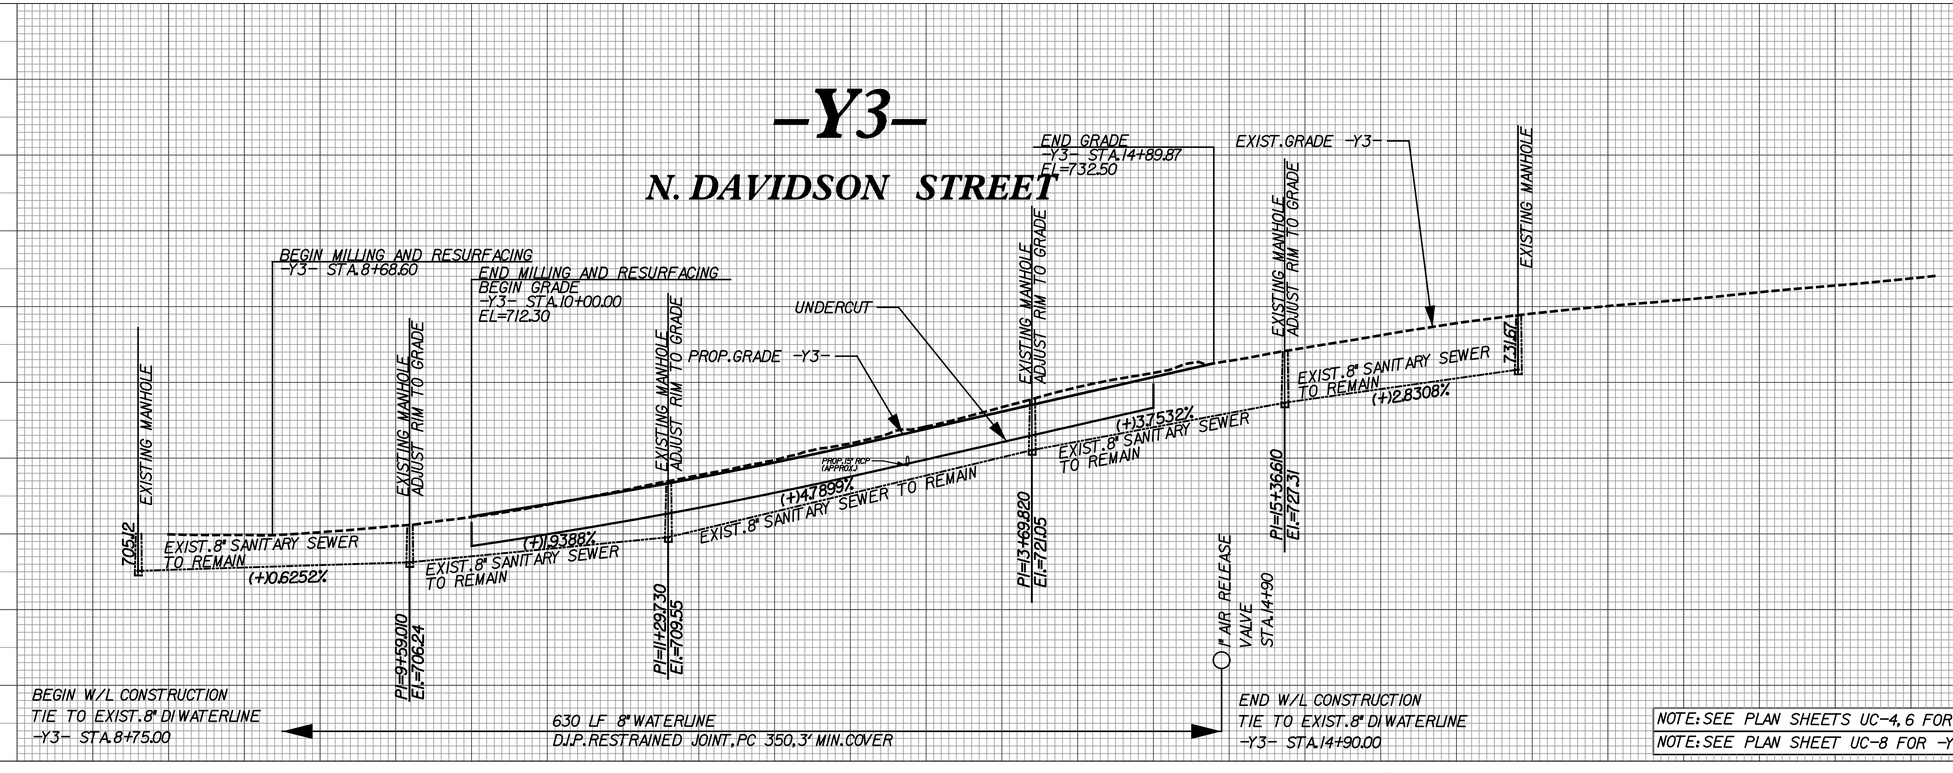

NOTE: SEE PLAN SHEETS UC-4, 6 FOR -L-, -Y2- PLAN VIEW
NOTE: SEE PLAN SHEET UC-8 FOR -Y3- PLAN VIEW

8 9 10 11 12 13 14 15 16 17 18 19

38 39 40 41 10 11 12 13 14

K:\Projects\Transportation\TR11.036.00 (U-5008)\Utilities\280_010_U5008.dgn
6/1/2015
kwiles