DocuSign Envelope ID: 4A372C59-93A7-4537-A0FA-646B61BCB51B

NOTES:

ALL DIMENSION ARE FROM BENT CONTROL LINES AND WORK POINTS.

SEE BEARING DETAILS FOR ELASTOMERIC BEARING AND SOLE PLATE DESIGNATIONS.

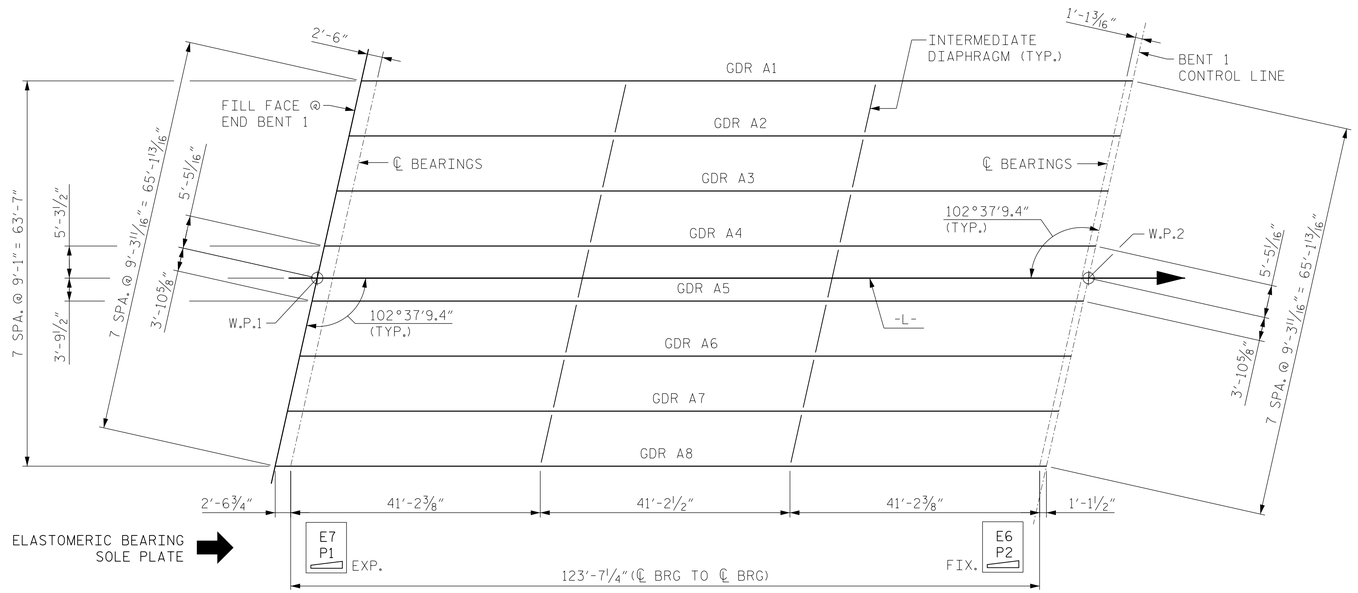

SPAN A

(GIRDERS PARALLEL TO -L-)

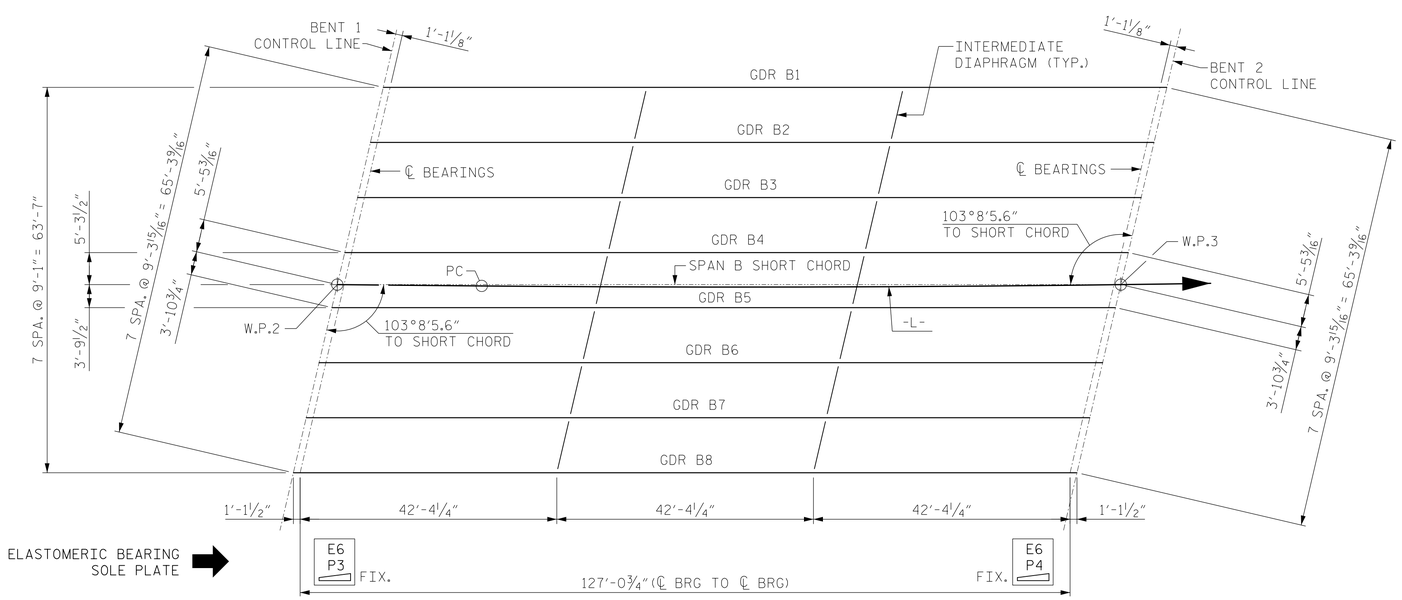

SPAN B

(GIRDERS PARALLEL TO SPAN B SHORT CHORD)

PROJECT NO. U-5008

MECKLENBURG COUNTY

STATION: 20+45.05 -L- P.O.T. = 14+54.24 -Y4- P.O.T.

STATE OF NORTH CAROLINA
DEPARTMENT OF TRANSPORTATION
RALEIGH

FRAMING PLAN

UNIT 1
SPANS A & B

KCI ASSOCIATES OF NC, P.A.
9741 SOUTHERN PINE BLVD
SUITE J
CHARLOTTE, NC 28273
704-499-9452
NC LICENSE No. C-0764

NORTH CAROLINA PROFESSIONAL SEAL 032954 ENGINEER JARED C. MEDLIN

DocuSigned by: Jared C. Medlin 2/19/2015

REVISIONS						SHEET NO.
NO.	BY:	DATE:	NO.	BY:	DATE:	S-17
1			3			SHEETS
2			4			78

DRAWN BY : D.J.DICK DATE : OCT. 2014
CHECKED BY : J.C.MEDLIN DATE : OCT. 2014

DJD 2/18/2015 Y:\Drawings\2011 DWGS\B11-11 Sugar Creek Rd - NCDOT\Structures\RFC\SHT\U-5008_SD_FP-1A.dgn