DocuSign Envelope ID: 17B8C229-D359-4CEA-B5A4-93A3F1EA9B70

CONSTRUCTION

PROJ. REFERENCE NO.	SHEET NO.
U-3338B	TMP-22

(A)

TYPE III BARRICADE

(B)

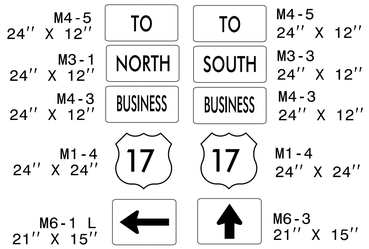

(C)

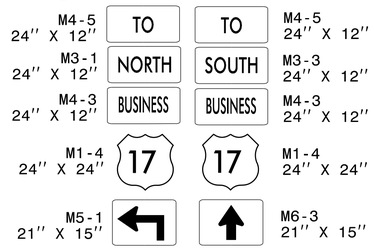

MESSAGES FOR CMS 4

NO LEFT TURN AT MARKET	BEGIN MM/DD

1 WEEK PRIOR TO PHASE II CLOSURE OF LEFT TURN ONTO US 17 BUSINESS (MARKET STREET) FROM SB KERR AVENUE

NO LEFT TURN AT MARKET	FOLLOW US17 BUS SIGNS

DURING PHASE II CLOSURE OF LEFT TURN ONTO US 17 BUSINESS (MARKET STREET) FROM SB KERR AVENUE

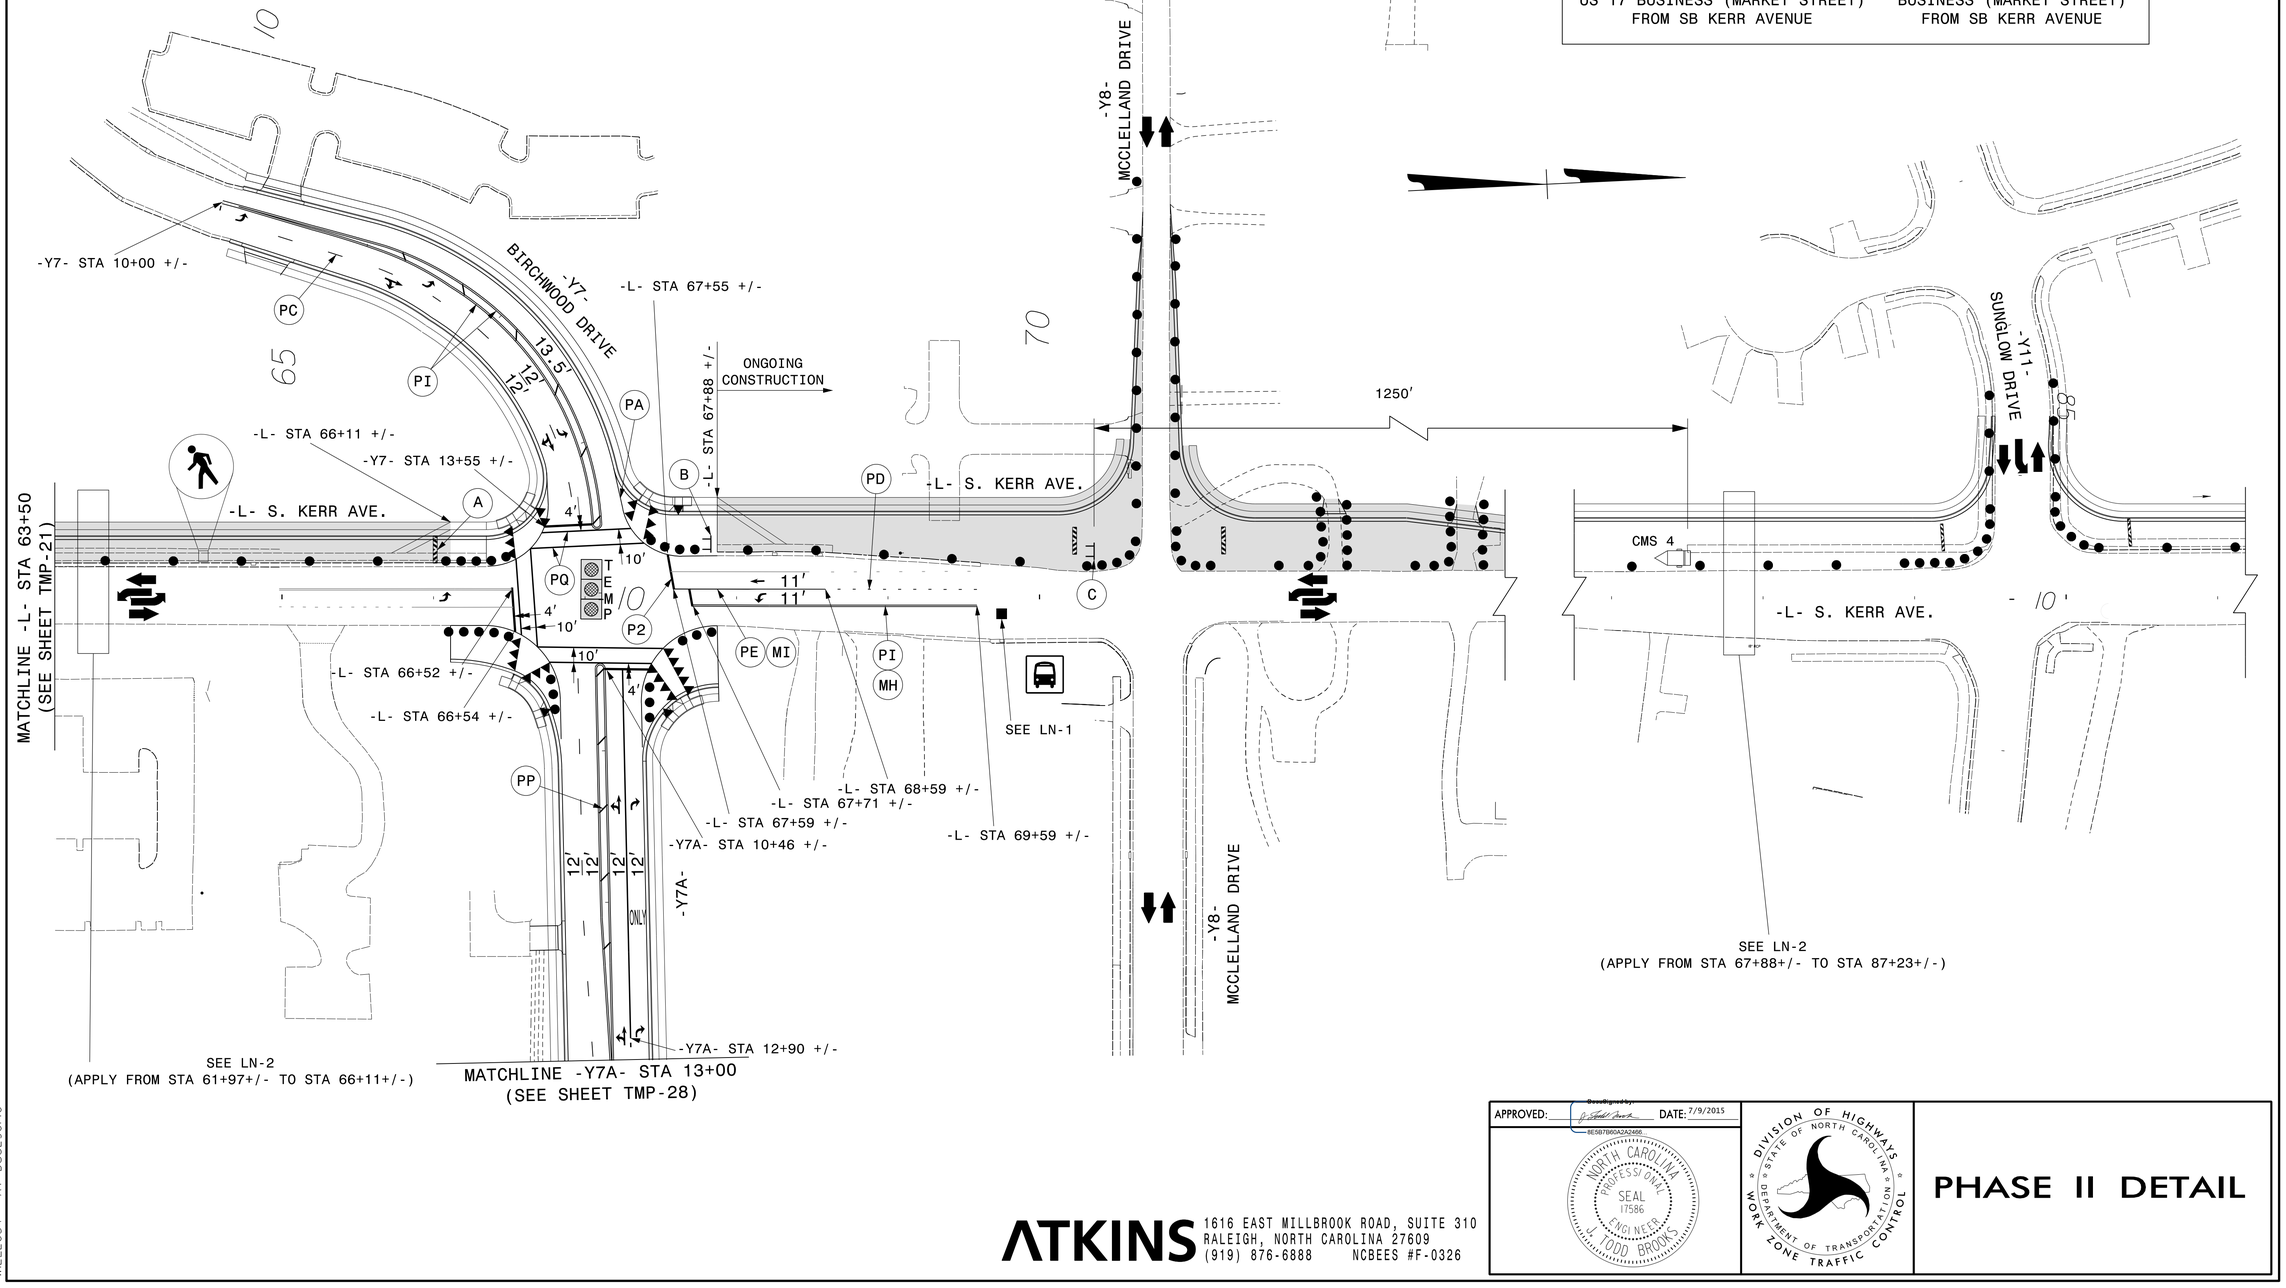

09-JUL-2015 15:37
C:\Projects\Transportation\Traffic\Curr\U00036772 U-3338B Kerr TMP\FOR NCDOT\U3338B_TC_TCP_22.dgn
WILE2054 AT DUS29040

ATKINS
1616 EAST MILLBROOK ROAD, SUITE 310
RALEIGH, NORTH CAROLINA 27609
(919) 876-6888 NCBEES #F-0326

APPROVED: DocuSigned by: DATE: 7/9/2015
BE5B7B90A2A2466...

NORTH CAROLINA PROFESSIONAL SEAL 17586 ENGINEER J. TODD BROOKS

DIVISION OF HIGHWAYS
STATE OF NORTH CAROLINA
DEPARTMENT OF TRANSPORTATION
WORK ZONE TRAFFIC CONTROL

PHASE II DETAIL