DocuSign Envelope ID: 17B8C229-D359-4CEA-B5A4-93A3F1EA9B70

CONSTRUCTION

PROJ. REFERENCE NO.	SHEET NO.
U-3338B	TMP-30

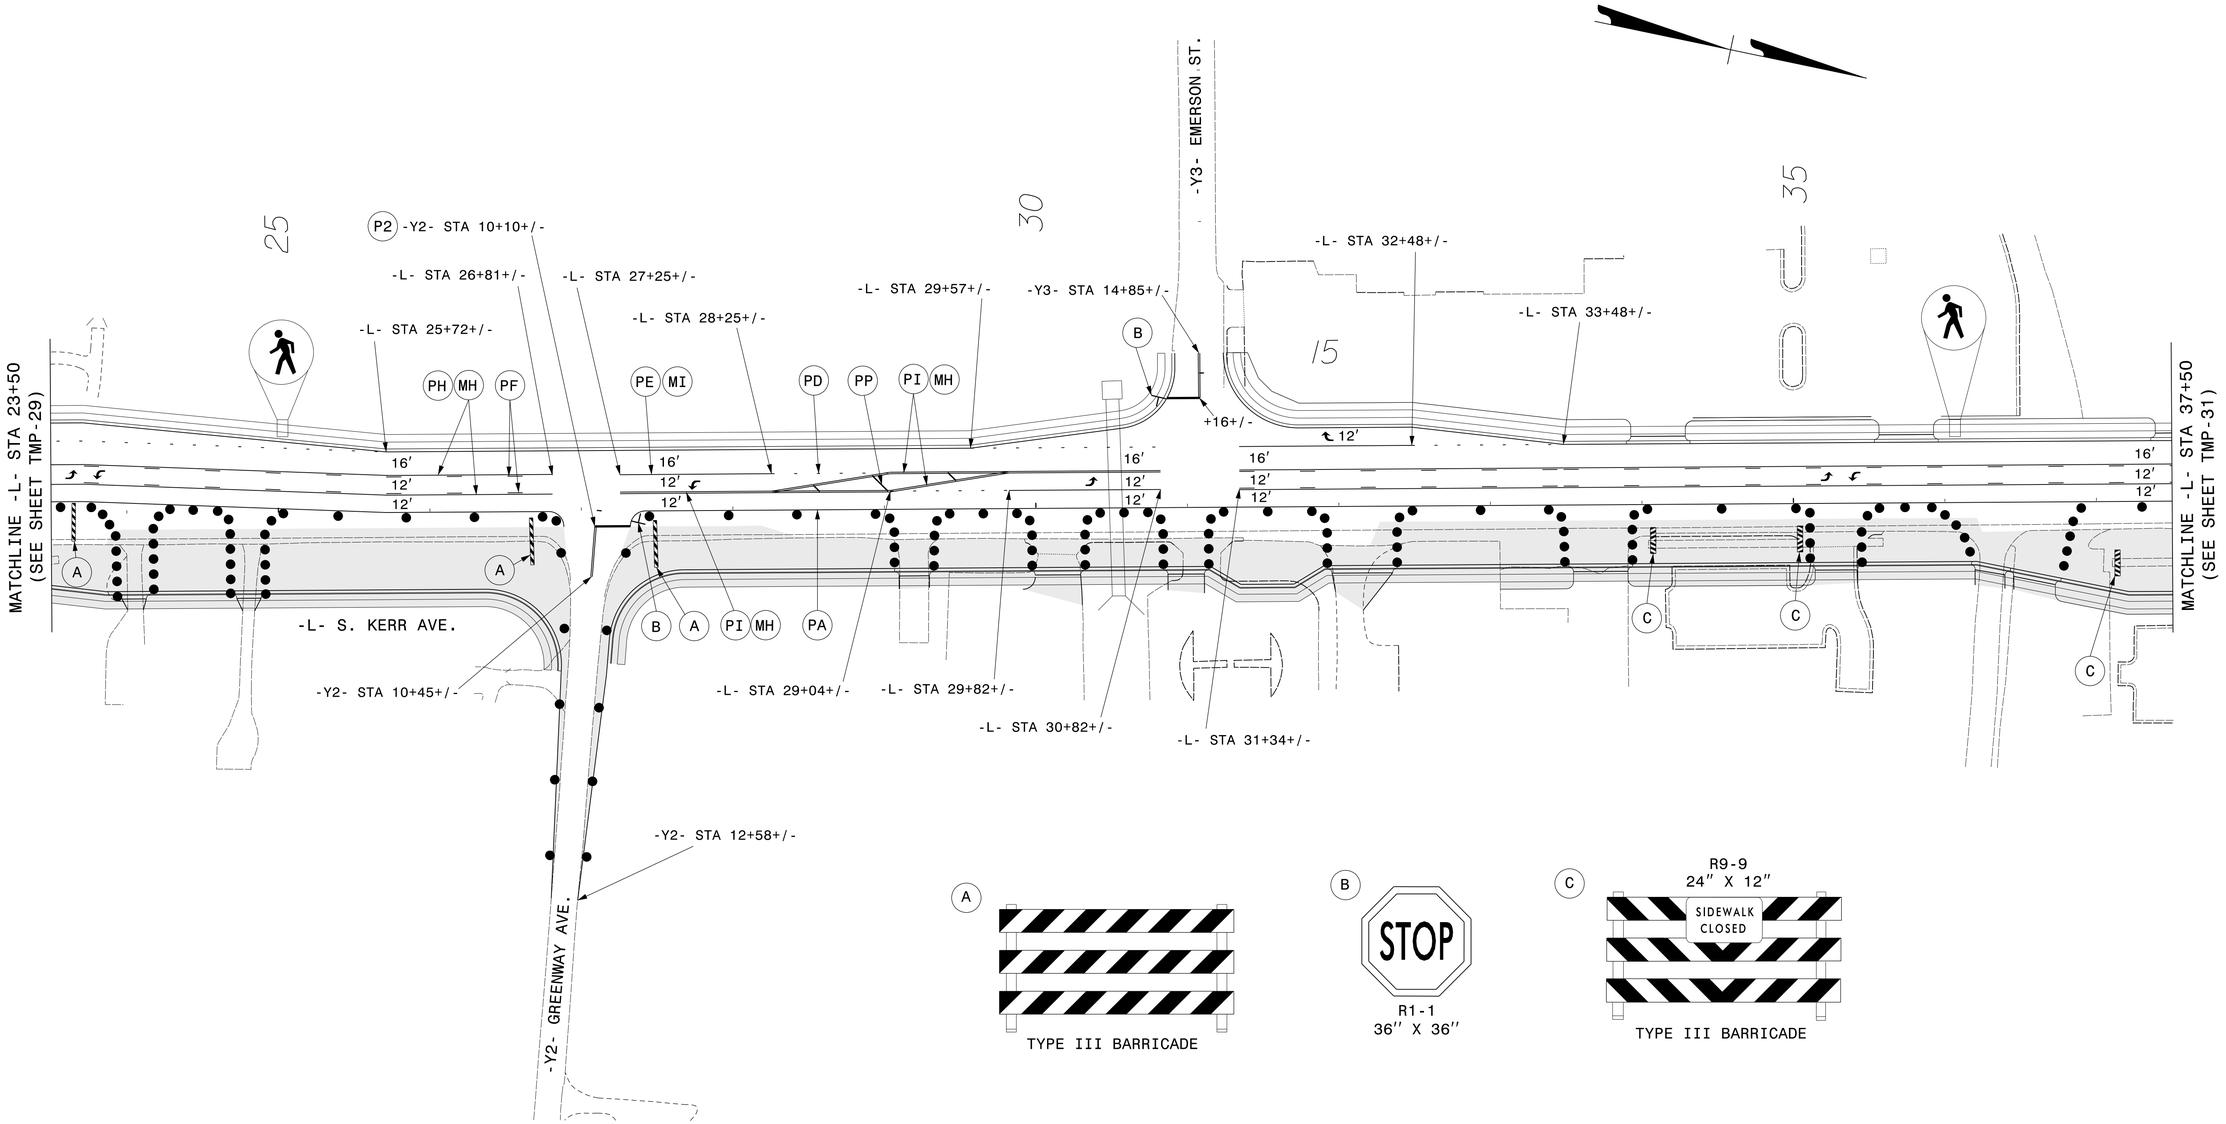

A — TYPE III BARRICADE

B — STOP
R1-1
36″ X 36″

C — R9-9
24″ X 12″
SIDEWALK CLOSED
TYPE III BARRICADE

APPROVED: DocuSigned by: DATE: 7/9/2015
RE5B7B90A2A2466

NORTH CAROLINA PROFESSIONAL SEAL 17586 ENGINEER J. TODD BROOKS

DIVISION OF HIGHWAYS · STATE OF NORTH CAROLINA · DEPARTMENT OF TRANSPORTATION · WORK ZONE TRAFFIC CONTROL

PHASE III DETAIL

ATKINS
1616 EAST MILLBROOK ROAD, SUITE 310
RALEIGH, NORTH CAROLINA 27609
(919) 876-6888 NCBEES #F-0326

09-JUL-2015 15:38
c:\projects\active\projects\Traffic\Curr\0036172 U-3338B Kerr TMP\FOR NCDOT\U3338B_TC_TCP_30.dgn
WILLCOSKI ATKINS