DocuSign Envelope ID: 17B8C229-D359-4CEA-B5A4-93A3F1EA9B70

CONSTRUCTION

PROJ. REFERENCE NO.	SHEET NO.
U-3338B	TMP-43

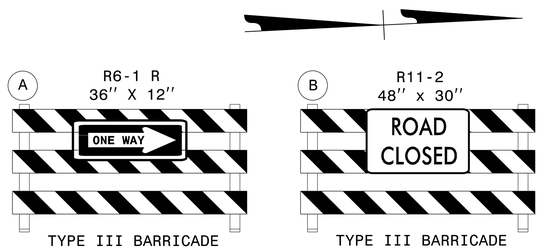

E TIE TO CROSSWALKS PLACE IN PREVIOUS PHASE

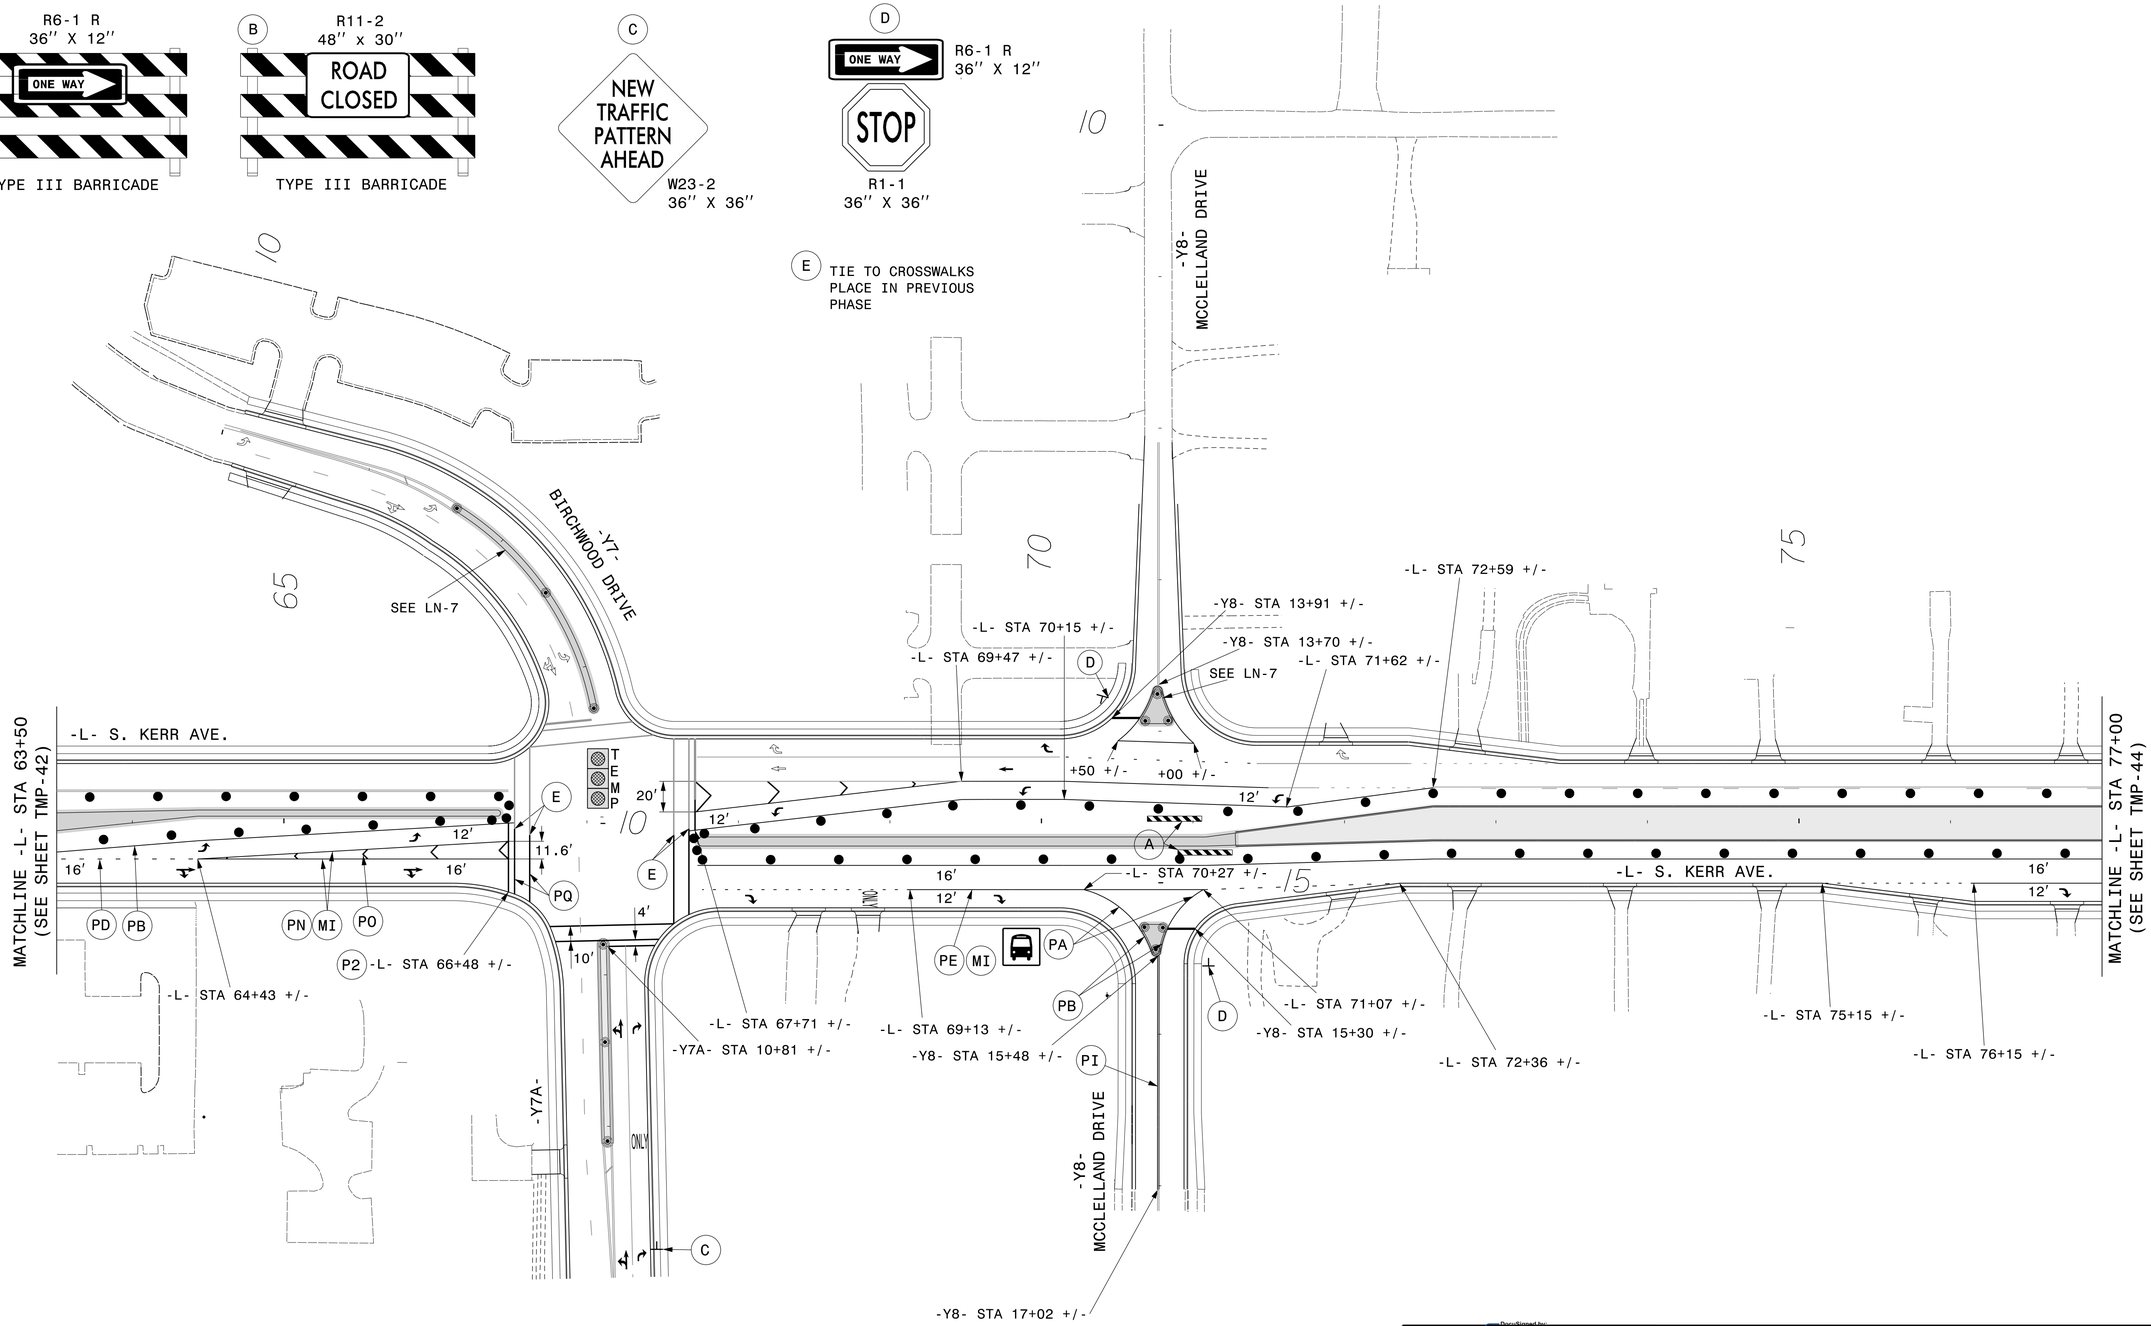

APPROVED: DocuSigned by: 7/9/2015 DATE:

NORTH CAROLINA PROFESSIONAL SEAL 17586 ENGINEER J. TODD BROOKS

DIVISION OF HIGHWAYS STATE OF NORTH CAROLINA DEPARTMENT OF TRANSPORTATION WORK ZONE TRAFFIC CONTROL

PHASE IV DETAIL

ATKINS 1616 EAST MILLBROOK ROAD, SUITE 310
RALEIGH, NORTH CAROLINA 27609
(919) 876-6888 NCBEES #F-0326

09-JUL-2015 15:38
O:\Transportation\Traffic\Curr\U00036772 U-3338B Kerr TMP\FOR NCDOT\U3338B_TC_TCP_43.dgn
WILLE2054 AT DUS290140