DocuSign Envelope ID: 17B8C229-D359-4CEA-B5A4-93A3F1EA9B70

CONSTRUCTION

PROJ. REFERENCE NO.	SHEET NO.
U-3338B	TMP-44

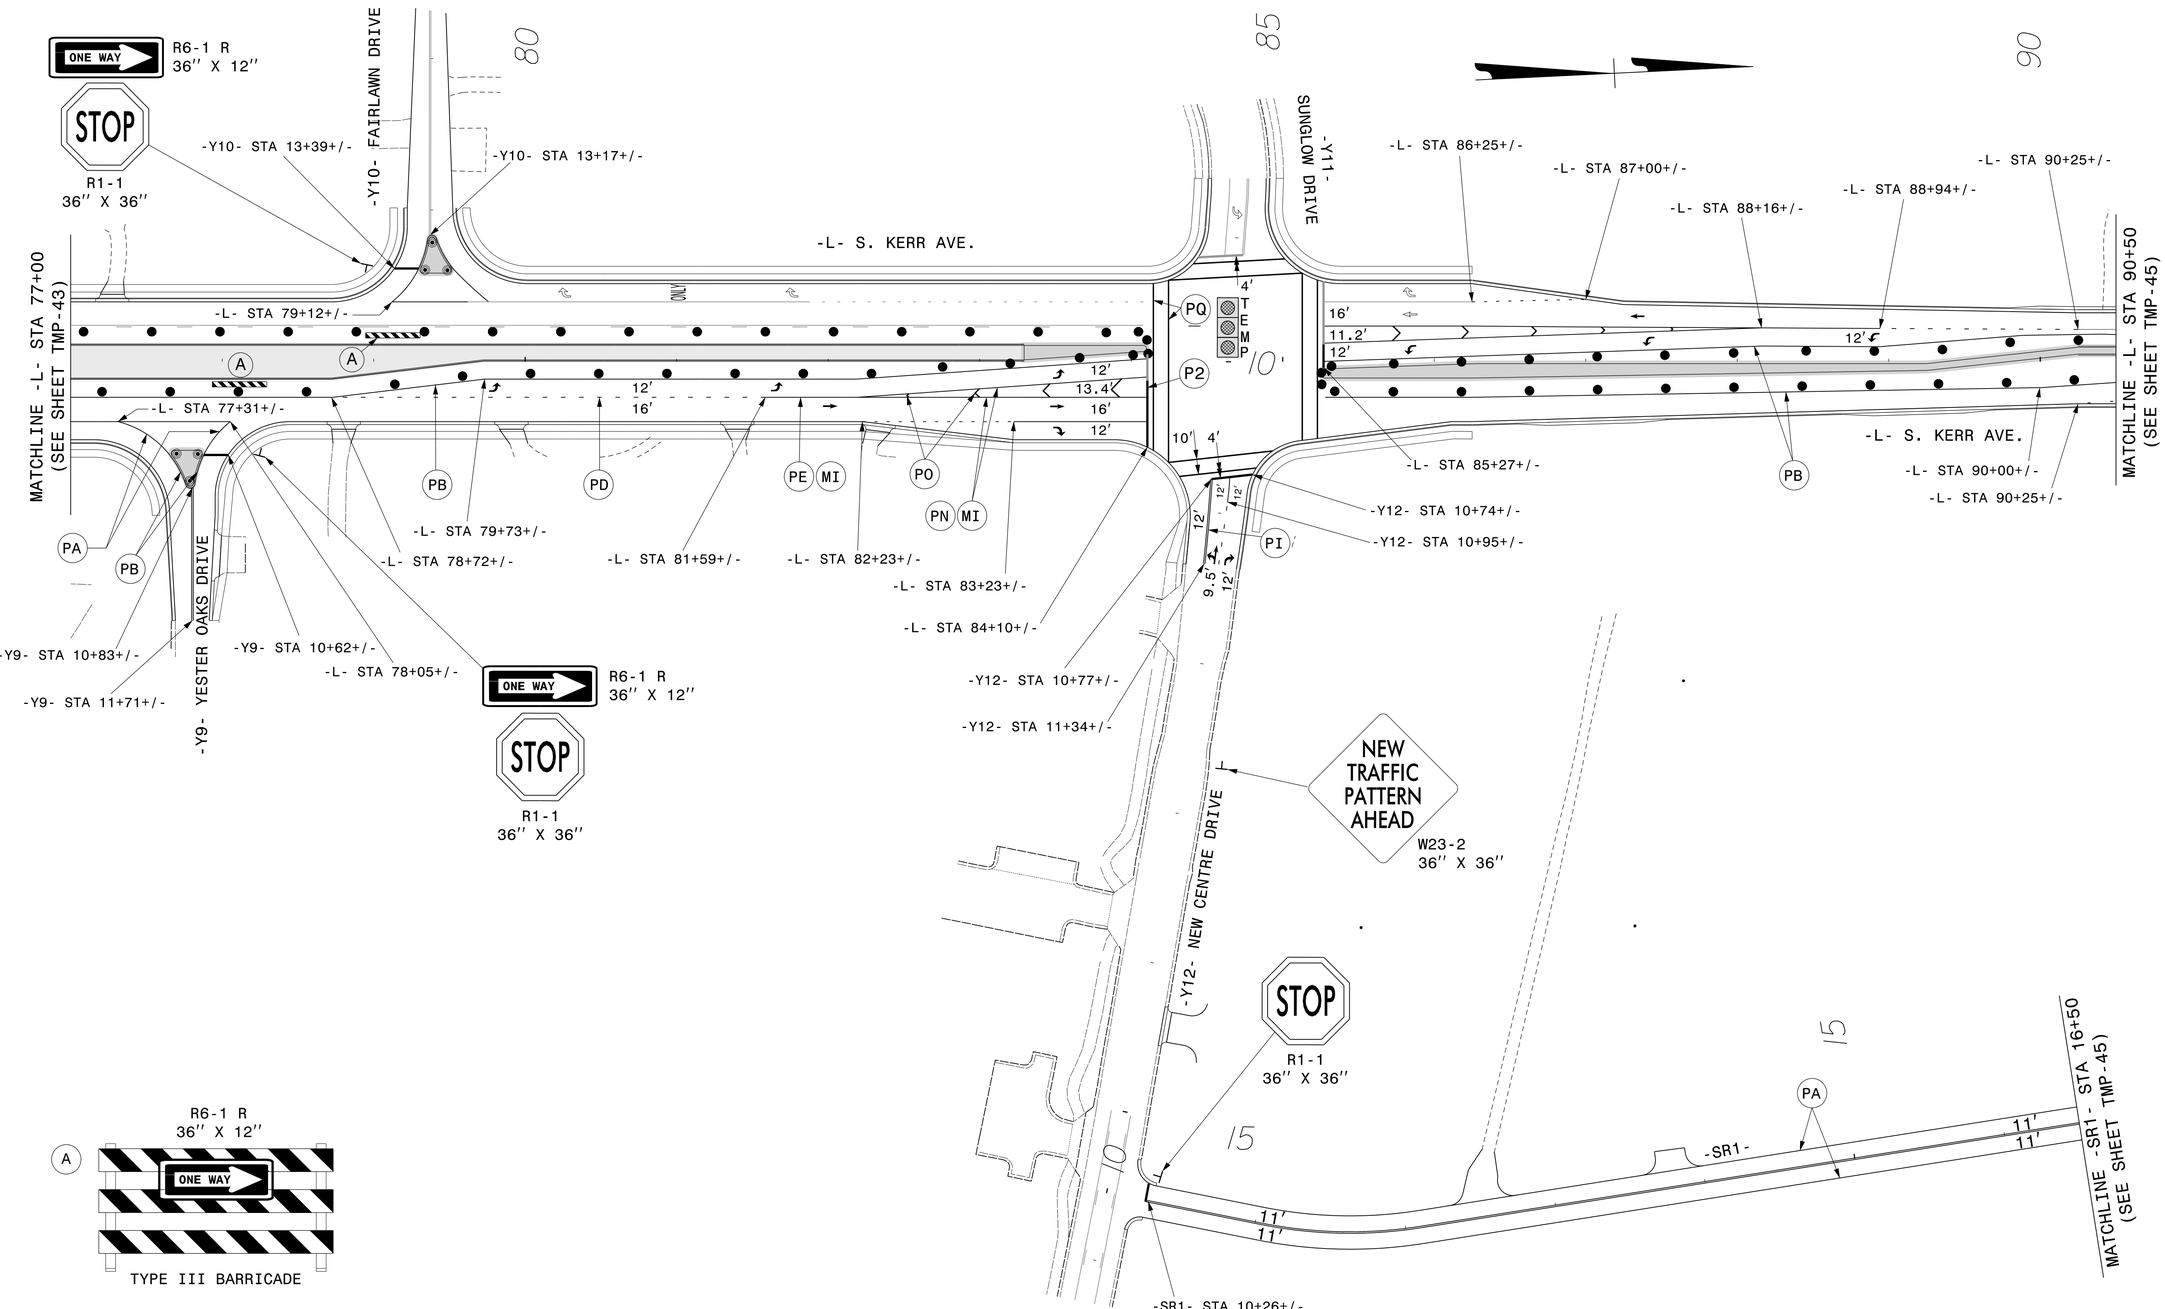

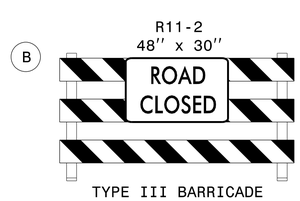

09-JUL-2015 15:38
O:\TE\Design\Traffic\Curr\U00036772 U-3338B Kerr TMP\FOR NCDOT\U3338B_TC_TCP_44.dgn
WILE2054 AT DUS2904D

ATKINS
1616 EAST MILLBROOK ROAD, SUITE 310
RALEIGH, NORTH CAROLINA 27609
(919) 876-6888 NCBEES #F-0326

APPROVED: DocuSigned by: DATE: 7/9/2015
BE5B7B90A2A2466...

NORTH CAROLINA PROFESSIONAL SEAL 17586 ENGINEER JAY TODD BROOKS

DIVISION OF HIGHWAYS
STATE OF NORTH CAROLINA
DEPARTMENT OF TRANSPORTATION
WORK ZONE TRAFFIC CONTROL

PHASE IV DETAIL