HNTB NORTH CAROLINA, P.C. 343 E. Six Forks Road, Suite 200 Raleigh, North Carolina 27609 NC License No: C-1554	PROJECT REFERENCE NO.	SHEET NO.
DATE: JANUARY 19, 2015	P-4900A	EC-09/CONST.09
	R/W SHEET NO.	
	RAILROAD DESIGN ENGINEER	HYDRAULICS ENGINEER

CLEARING AND GRUBBING
EROSION CONTROL FOR
CONSTRUCTION SHEET 09

CLEAN WATER DIVERSION

CWD → CWD → CWD → CWD →

(Not to Scale)

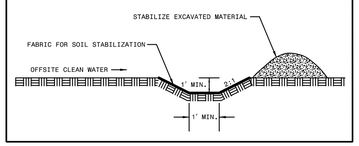

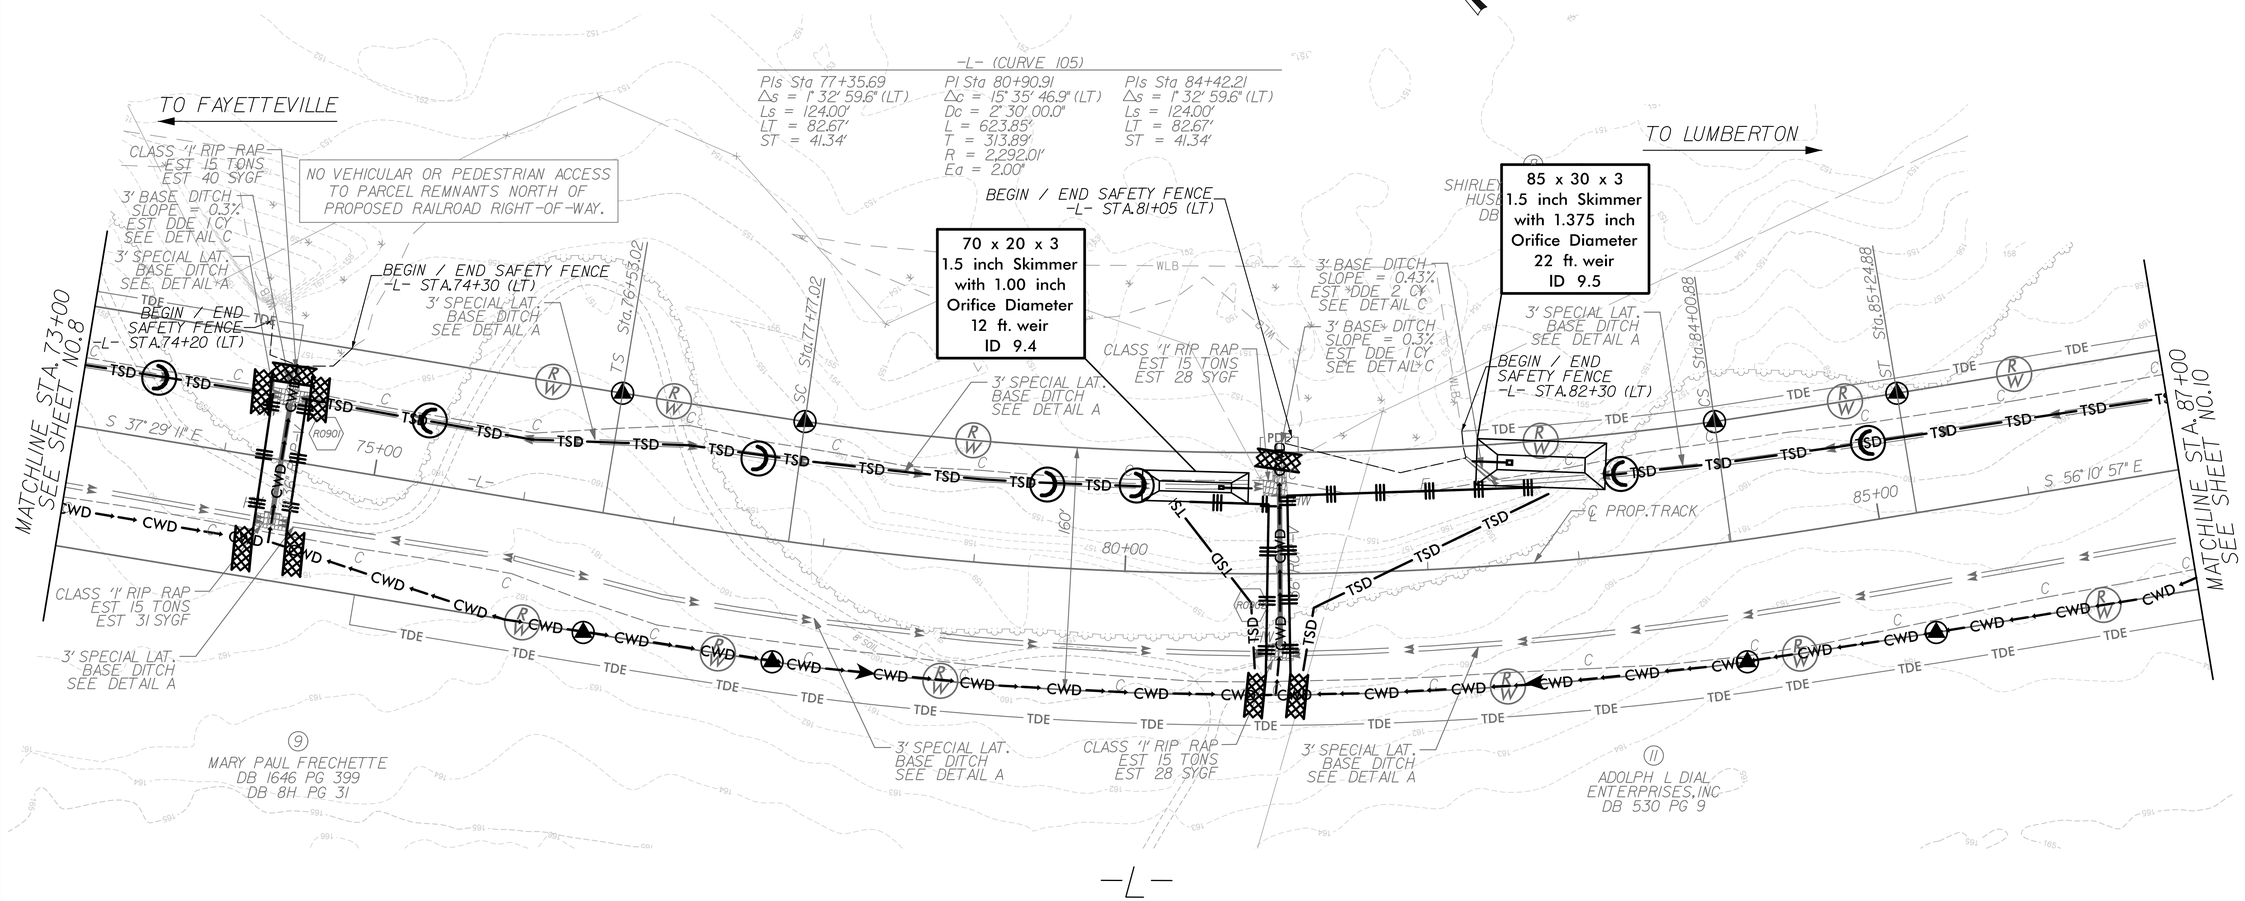

6:35:13 PM
$$$$USERNAME$$$$