HNTB NORTH CAROLINA, P.C. 343 E. Six Forks Road, Suite 200 Raleigh, North Carolina 27609 NC License No: C-1554	PROJECT REFERENCE NO.	SHEET NO.
DATE: JANUARY 19, 2015	P-4900A	EC-10/CONST.10
	R/W SHEET NO.	
	RAILROAD DESIGN ENGINEER	HYDRAULICS ENGINEER

CLEARING AND GRUBBING
EROSION CONTROL FOR
CONSTRUCTION SHEET 10

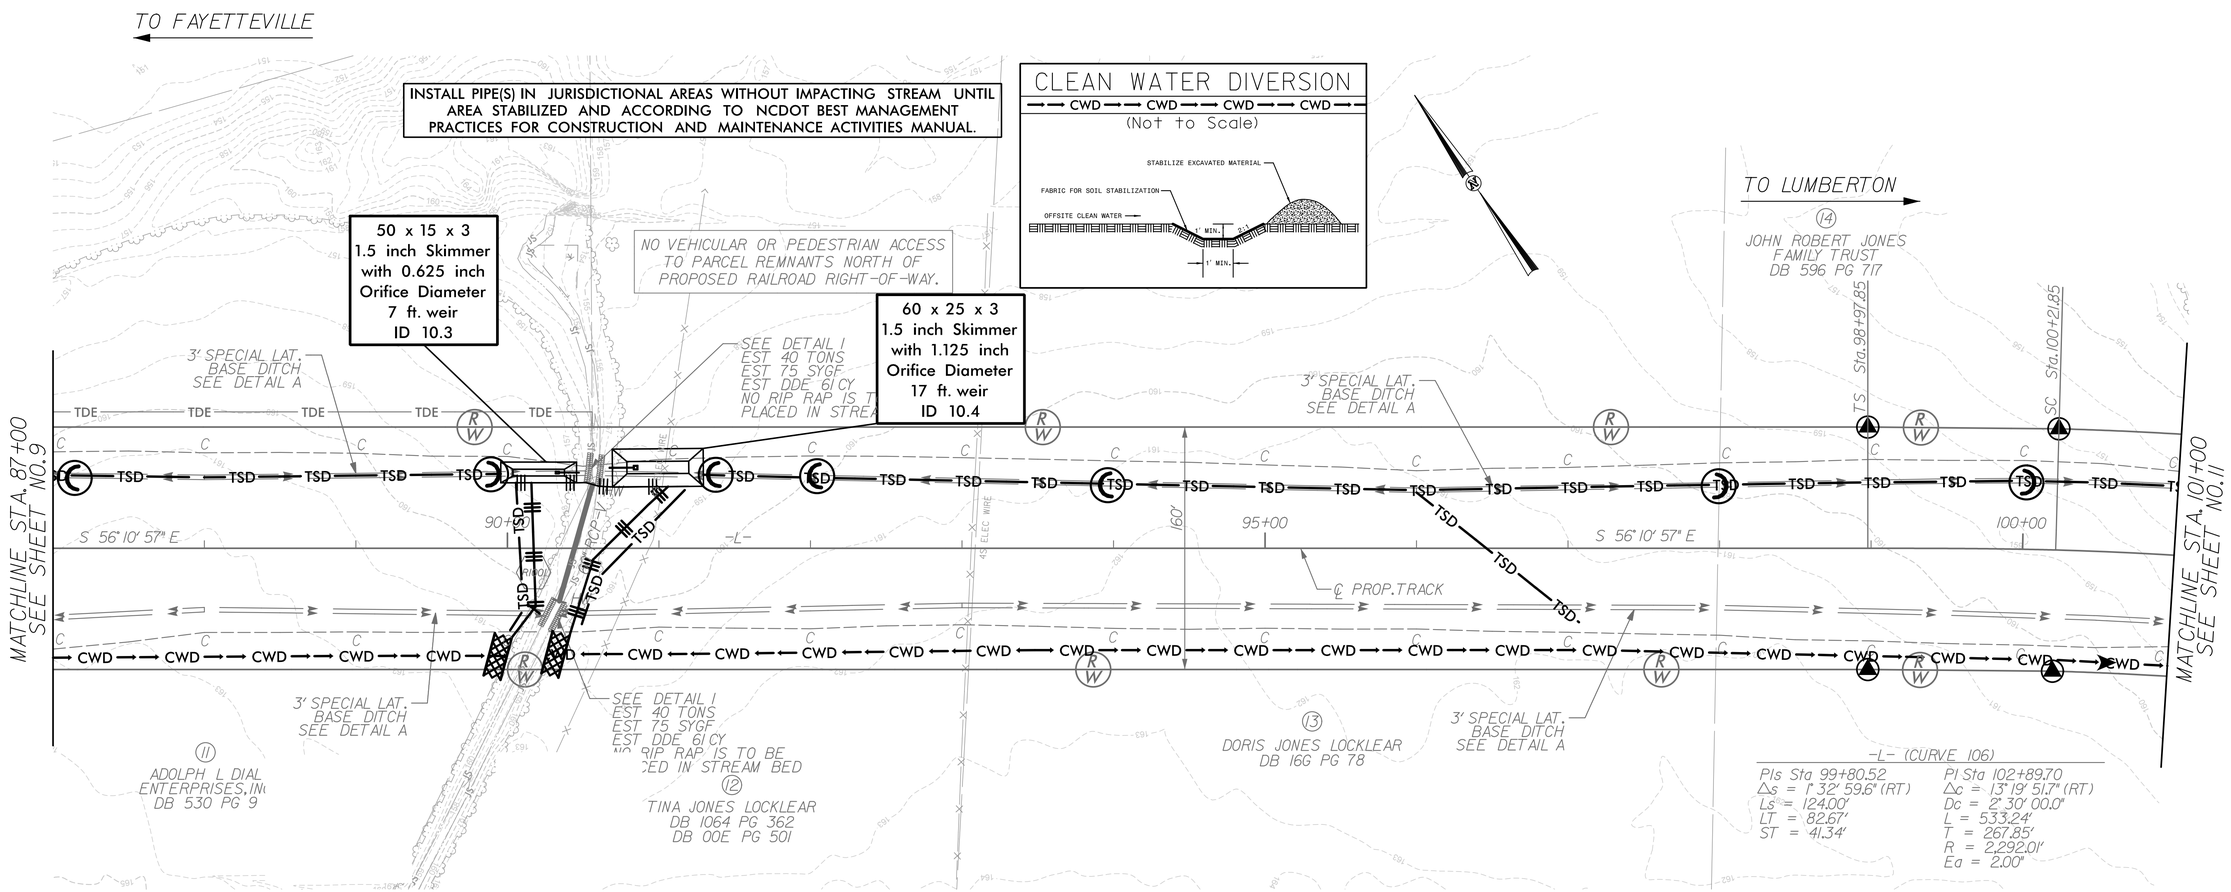

-L-

6:35:26 PM
$$$$USERNAME$$$$
$$$$DATE$$$$
$$$$SERVER$$$$
$$$$DGN$$$$ Pembroke_CG_EC-10.dgn