DocuSign Envelope ID: 5433BFB9-ECFF-490E-976F-FAC40DF8171A

PROJECT REFERENCE NO.	SHEET NO.
P-4900A	UC-10

UTILITY DESIGN ENGINEER

NORTH CAROLINA PROFESSIONAL SEAL 027661 ENGINEER KEVIN C. ZOEB

DocuSigned by: Kevin Zoeb
F0C1B5C37A66451...
1/21/2015

M A Engineering Consultants, Inc.
598 East Chatham Street - Suite 137
Cary, NC 27511
Phone: 919.297.0220 Fax: 919.297.0221
NC License: F-0160

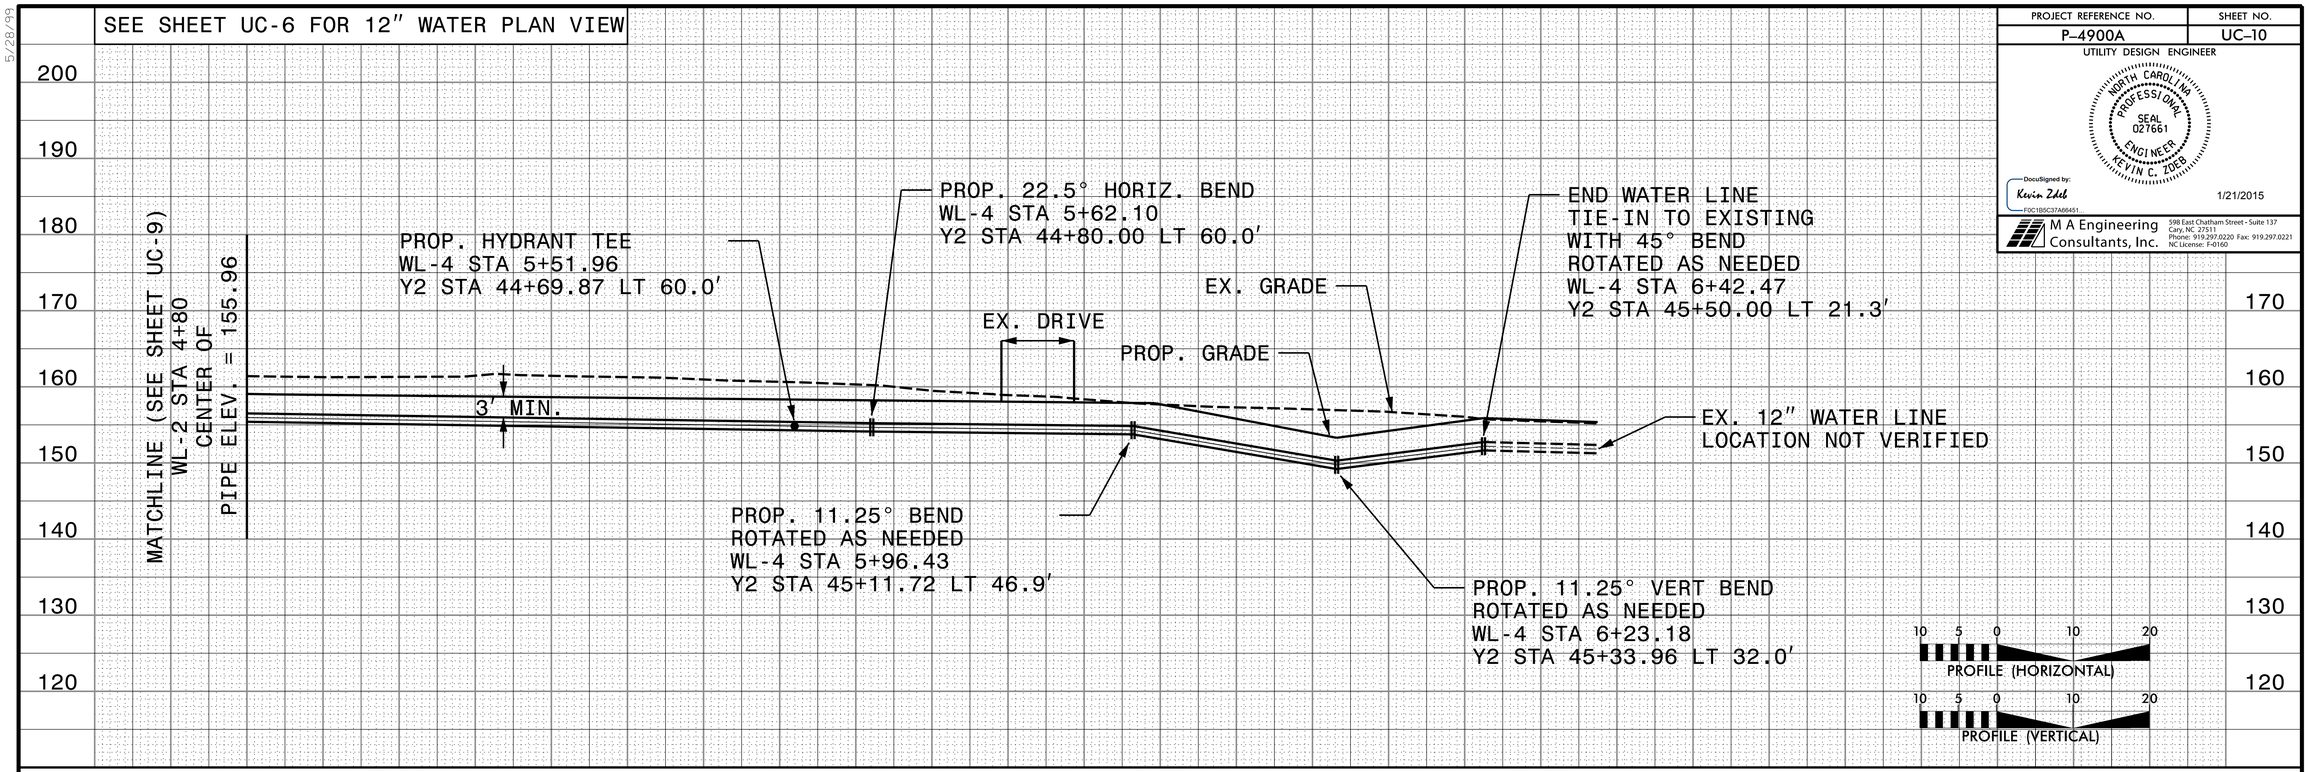

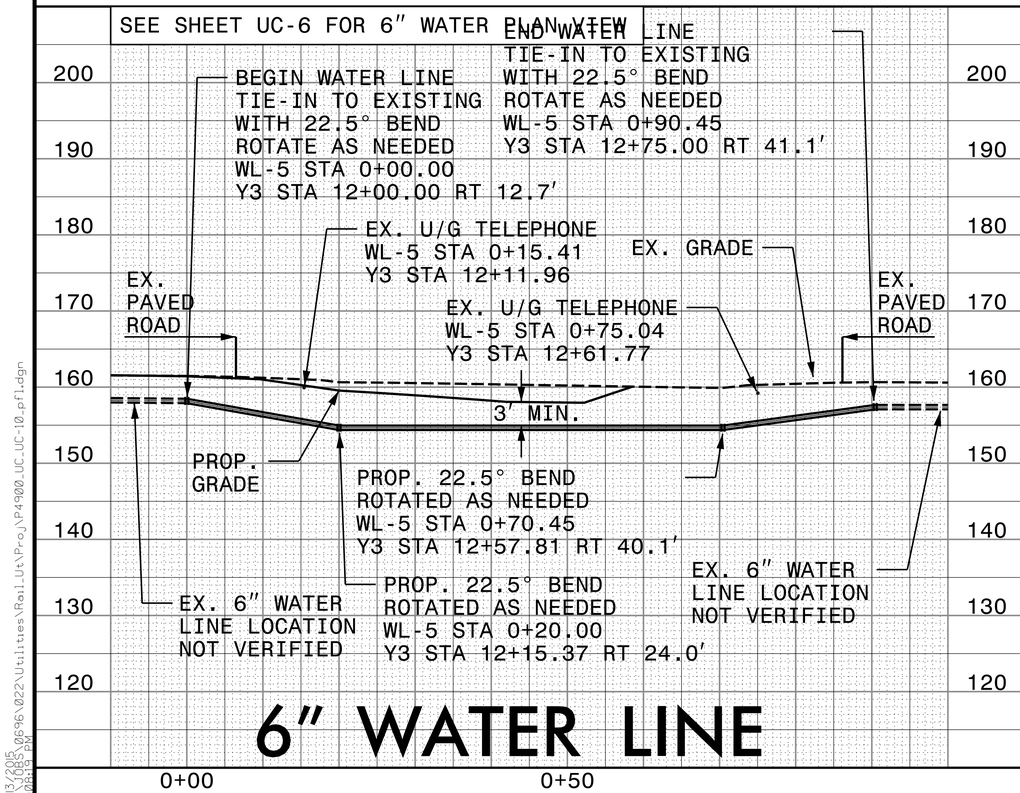

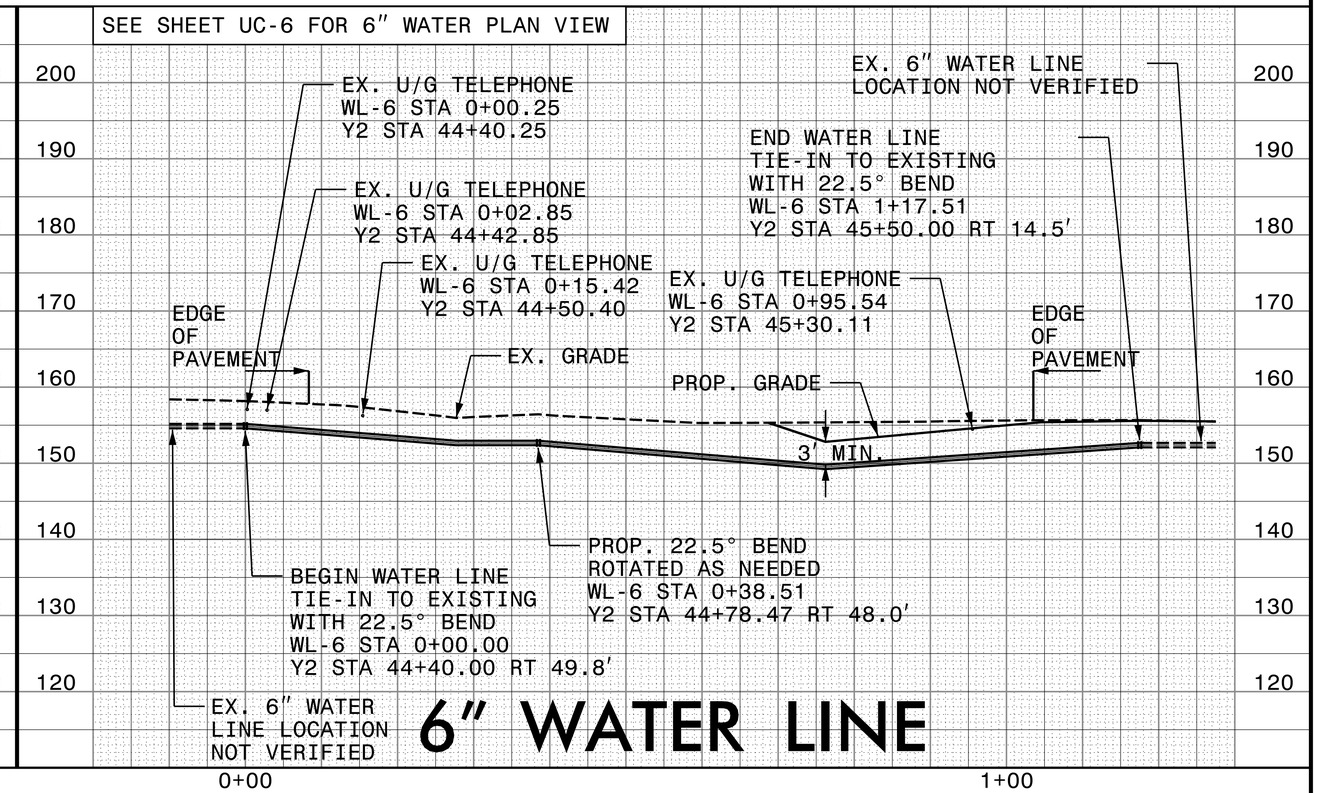

5/28/99
K:\3/605 \\0596\022\Utilities\Rail\Ut\Proj\P4900_UC_UC-10_pfl.dgn
2:08:15 PM