DocuSign Envelope ID: 7D82475D-6E59-4D47-B79A-5E39EFD31682

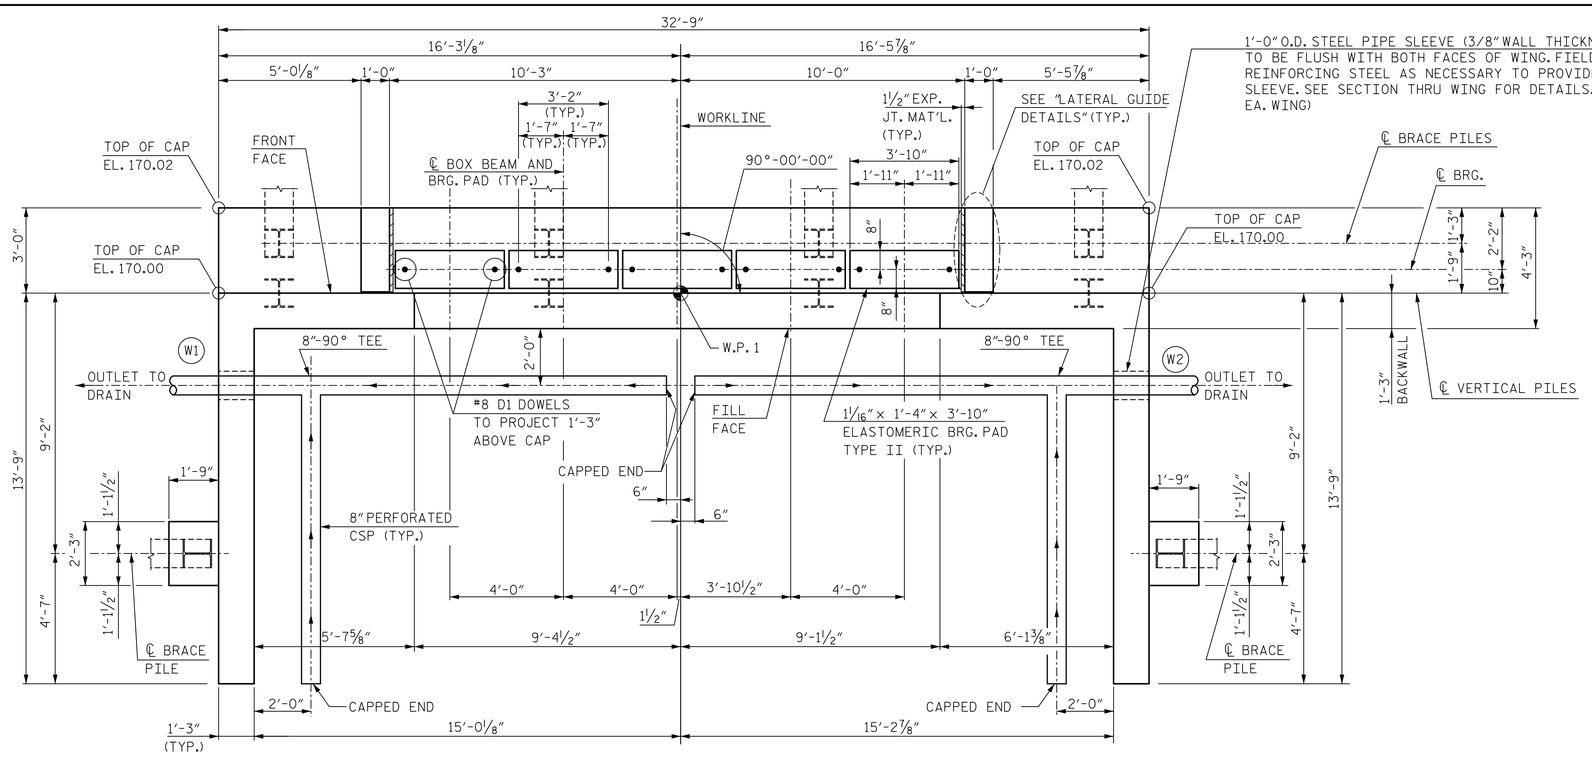

PLAN

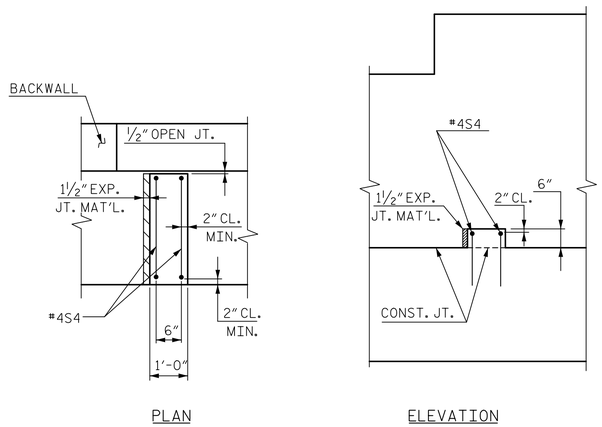

PLAN ELEVATION

LATERAL GUIDE DETAILS

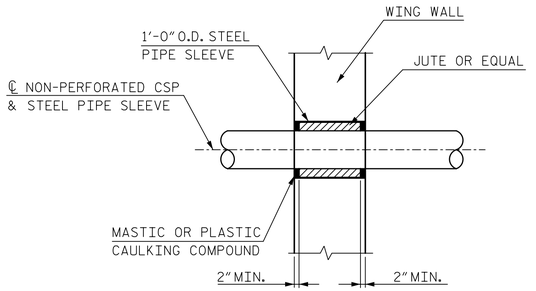

SECTION THRU WING

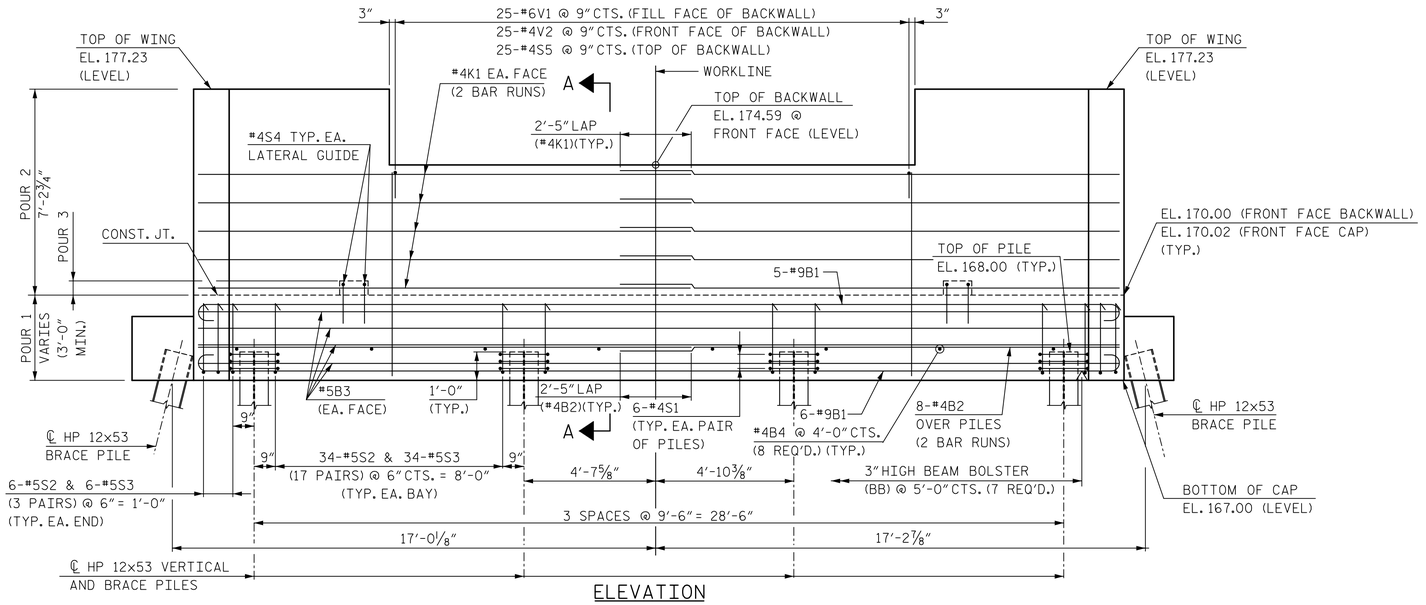

ELEVATION

NOTES:

FOR WINGWALL DETAILS, SEE SHEET 2 OF 3.

FOR SECTION A-A, PILE SPLICE DETAILS, AND GENERAL NOTES, SEE SHEET 3 OF 3.

INDICATES 3:12 PILE BATTER IN DIRECTION SHOWN.

PAYMENT FOR PIPE SLEEVE INSERT SHALL BE CONSIDERED AS INCIDENTAL TO CONSTRUCTION OF END BENT.

CORRUGATED STEEL PIPE LOCATED IN DRAINAGE AREA BETWEEN THE WINGWALLS SHALL BE PERFORATED. ALL OTHER CSP SHALL BE NON-PERFORATED.

DocuSigned by: Paul J. Barber
NORTH CAROLINA PROFESSIONAL SEAL 12916 ENGINEER PAUL J. BARBER
2/27/2015

DocuSigned by: David W. Hawkins
NORTH CAROLINA PROFESSIONAL SEAL 27812 ENGINEER DAVID W. HAWKINS
2/27/2015

PROJECT NO. P-4900A

ROBESON COUNTY

STATION: POS 22+07.07 -L-

MILE POST: 0.23

SHEET 1 OF 3

STATE OF NORTH CAROLINA
DEPARTMENT OF TRANSPORTATION
RALEIGH

SUBSTRUCTURE

ABUTMENT 1

HNTB NORTH CAROLINA, P.C.
License No. C-1554
343 E. Six Forks Rd., Suite 200, Raleigh, N.C. 27609

DRAWN BY M. WRIGHT DATE 9/14
CHECKED BY D. RAGAN DATE 10/14
DWG. NO. 10

REVISIONS						SHEET NO.
NO.	BY:	DATE:	NO.	BY:	DATE:	S-10
1			3			TOTAL SHEETS
2			4			54